

PROPOSED SECTIONS
FOR ANCTON MANOR

GLAZING TO BE 4-4-4


SLIM-LITE UNITS

5-5 UPSTAND SOFT COAT

ARGON GAS

ALL OPENING REBATES FITTED
WITH AQUAMAC 63 DRAUGHT
PROOFING

SASHES HUNG ON 3" STAINLESS
BUTTS

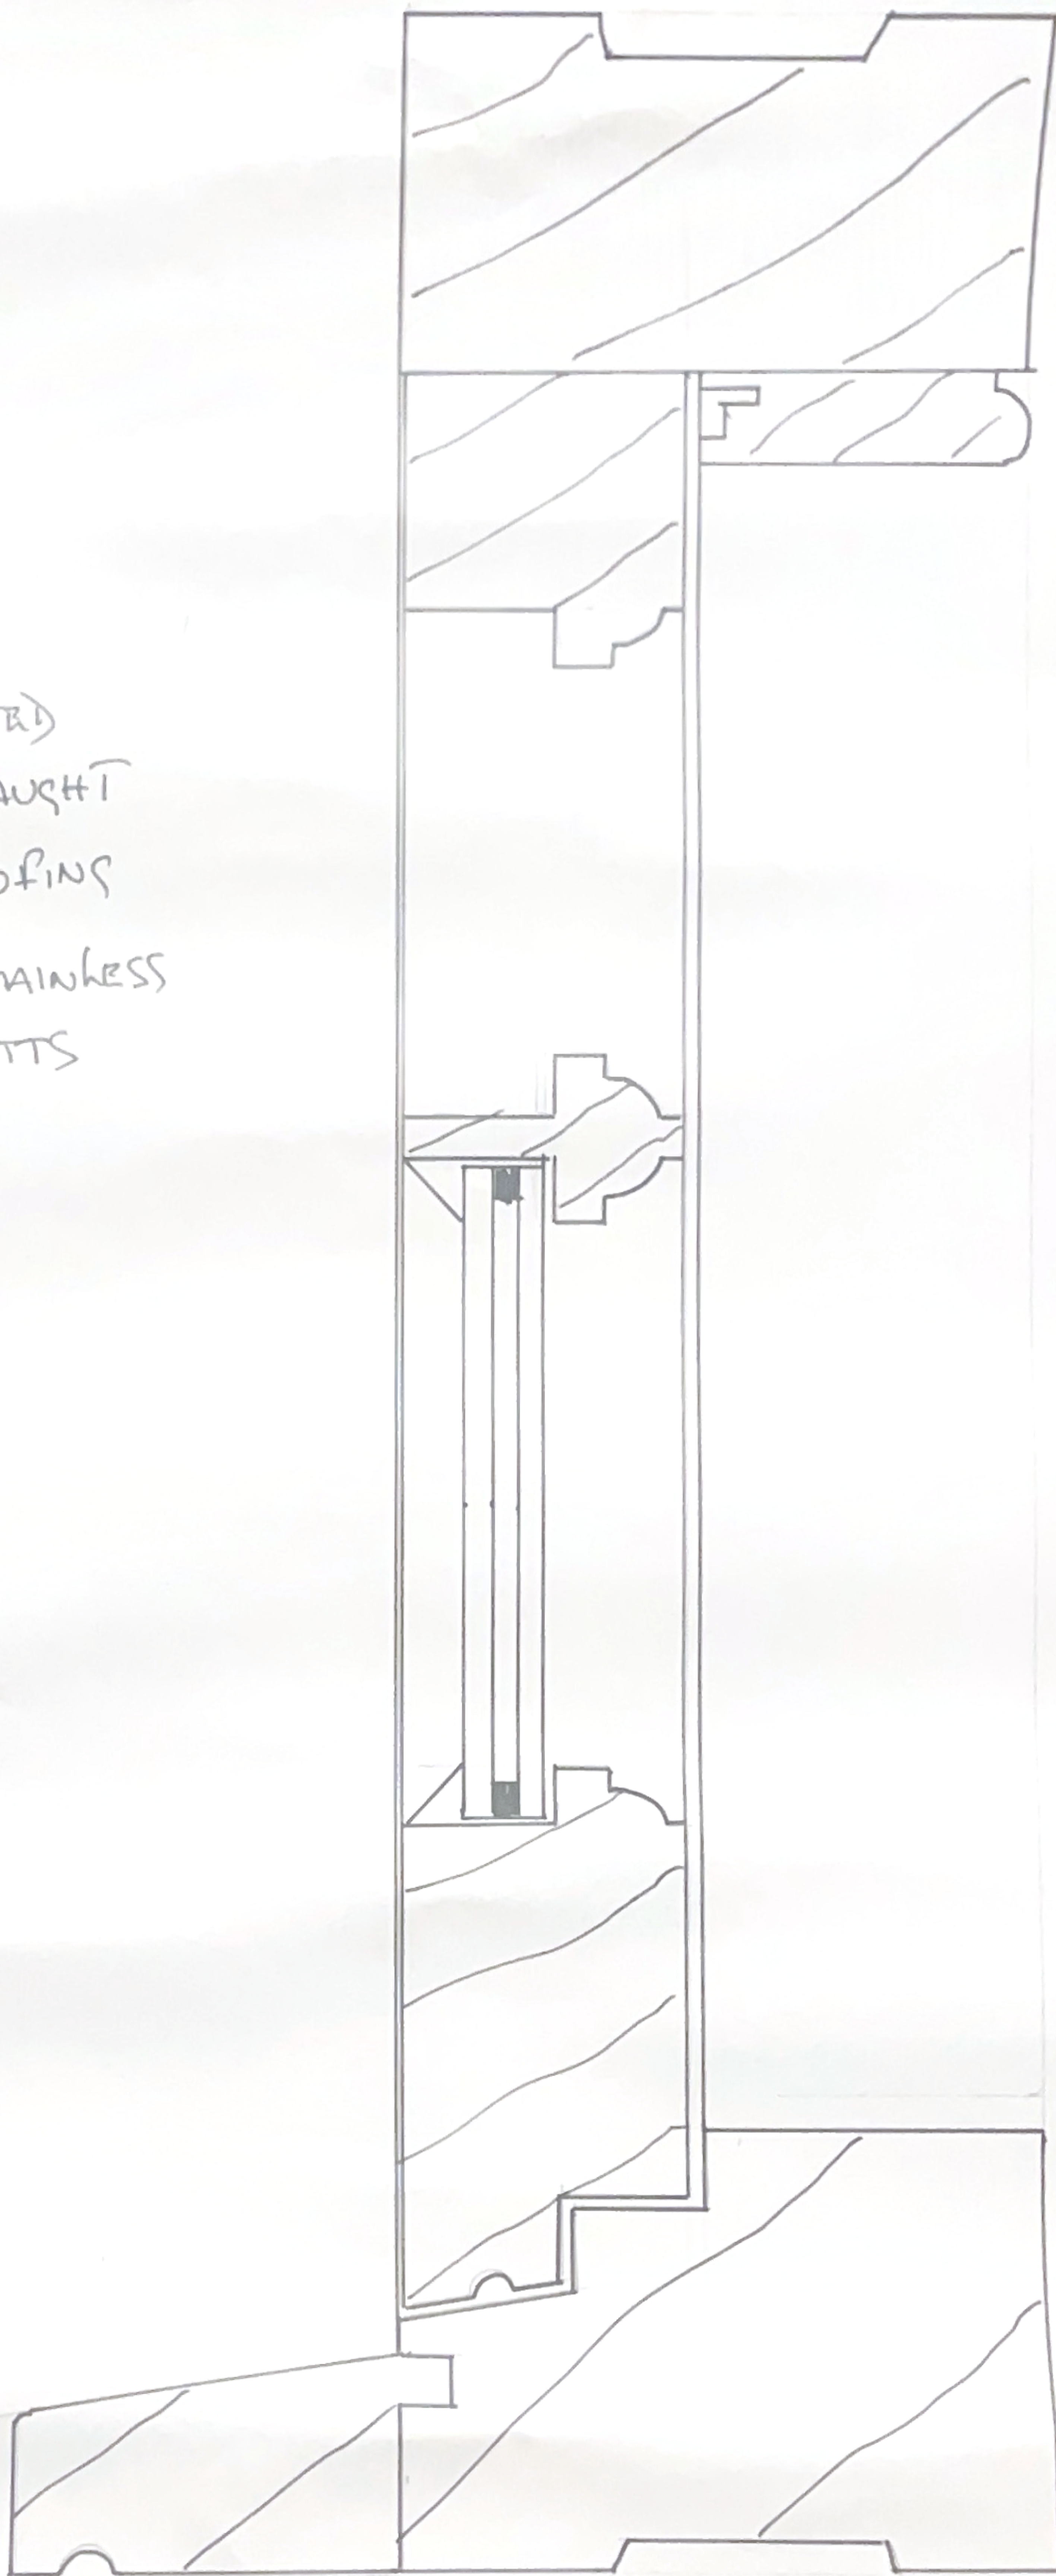

PROPOSED SECTIONS
FOR ANTON MANOR

GLAZING TO BE 4-4-4

SLIM - LITE UNITS

5-5 UPSTAND SOFT COAT

ARGON GAS

ALL OPENING REBATES FITTED
WITH AQUAMAC 63 DRAUGHT
PROOFING

SASHES HUNG ON 3" STAINLESS
BUTTS

