



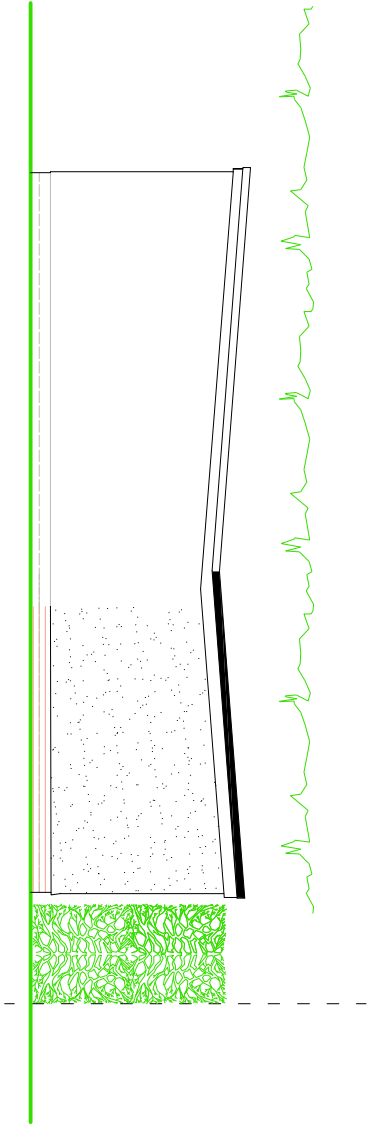

SIDE ELEVATION

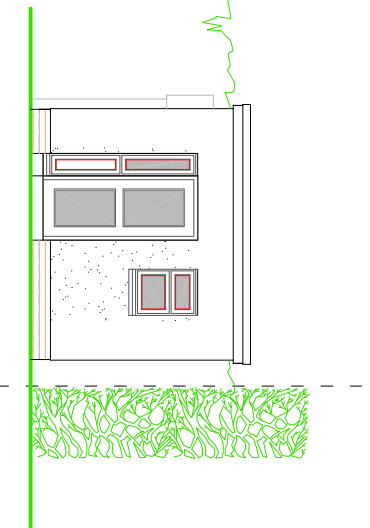


FRONT ELEVATION

NOTES


ROOF - Glass fibre covering to low pitched roof to match.

WALLS - Painted render finish with face brick plinth to match.

WINDOWS/DOORS - White framed PVC double glazed units.

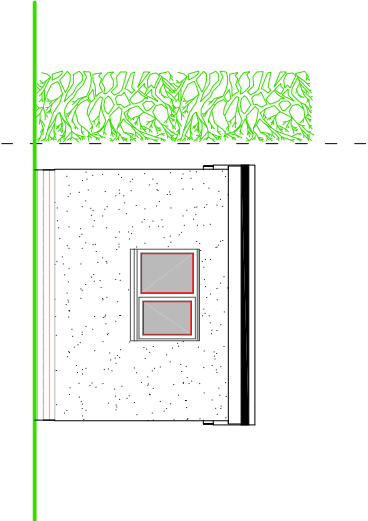

REAR ELEVATION

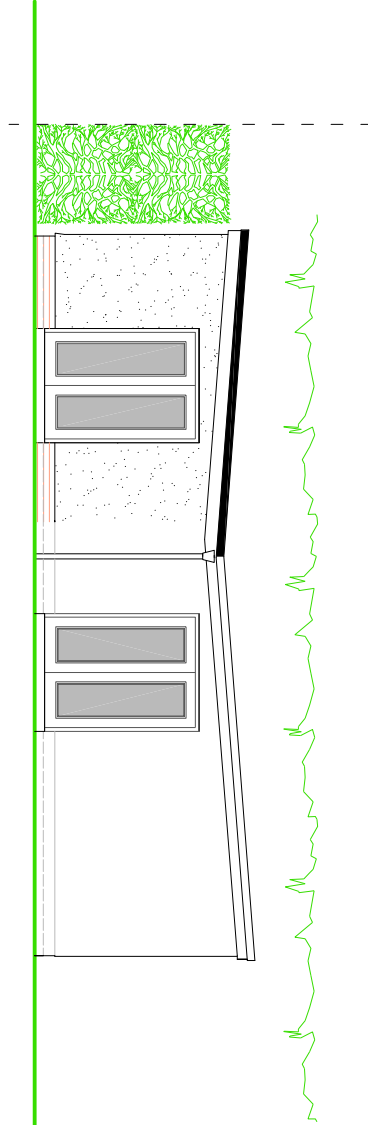

SIDE ELEVATION



PROPOSED ELEVATIONS

SUSSEX BUILDING CONSULTANCY LIMITED

12 TUDOR CLOSE, MIDDLETON ON SEA,
BOGNOR REGIS, WEST SUSSEX.

SCALE - 1/100 REV - DATE - 13/09/2019



LABC
PARTNER
3 NORTHCOOTE ROAD
BOGNOR REGIS
PO21 9LZ
TEL - (01243) 861379