

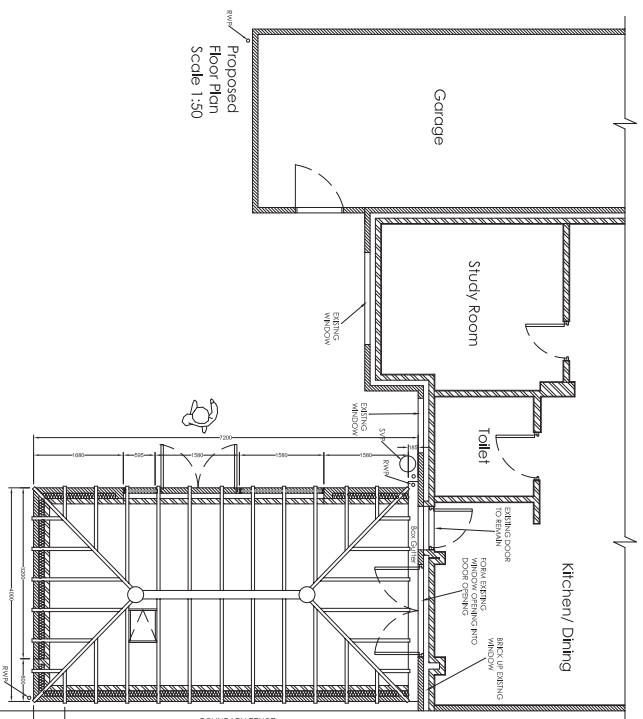
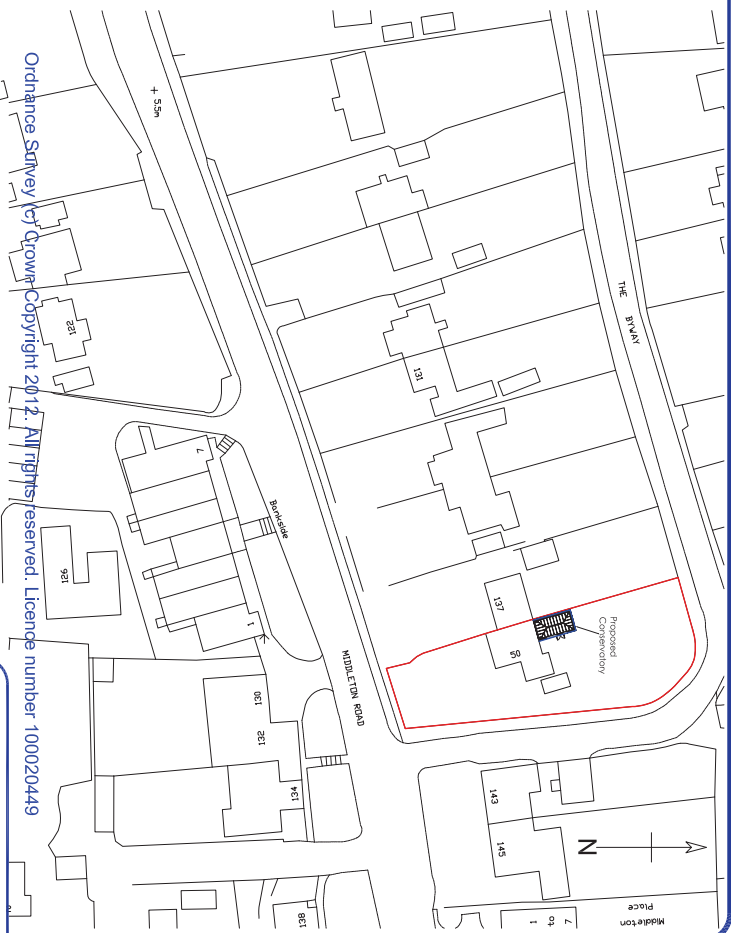
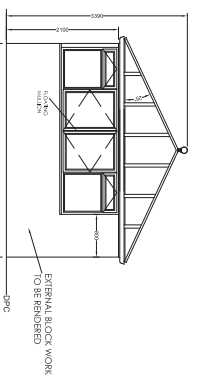
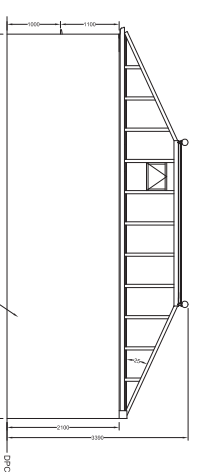
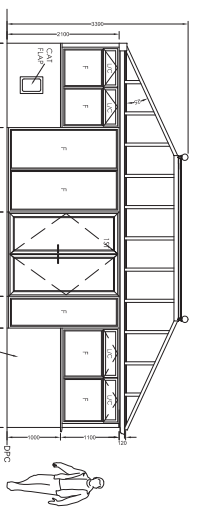
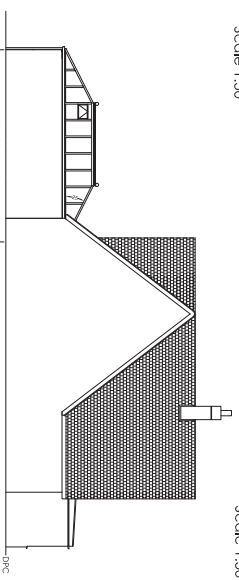
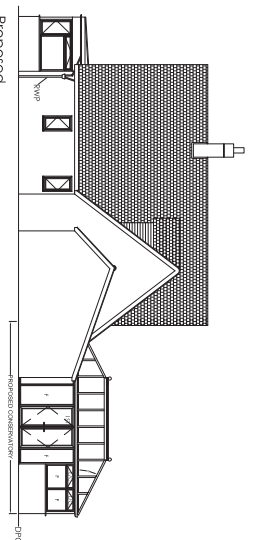
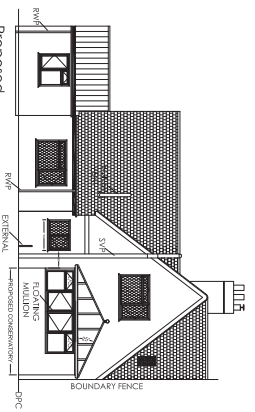
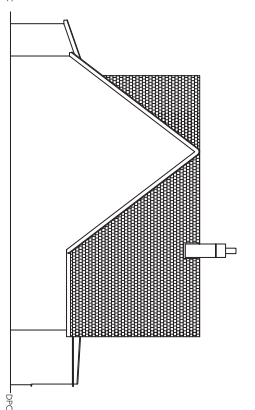


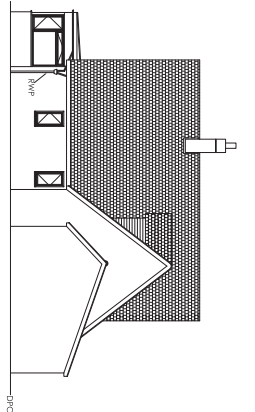

NOTES:

- 1) FRI. = D/C
- 2) CHASE WALL FROM D/C= 100mm
- 3) HEIGHT OF PERS. & SILE WALL FROM D/C=2100mm
- 4) EXTERNAL BLOCK & RENDER
- 5/2 NO RWP GILLETTS
- 6/1 NO WASTE GILLETTY
- 7) CAT FLY THROUGH WALL- RE- USE EXISTING
- 8/1 STEP REQUIRED TO FLOORS
- 9) ELECTRICS TO BE MADE SAFE- FUSE BOARD OBSOLETE- CUSTOMER DEALING WITH

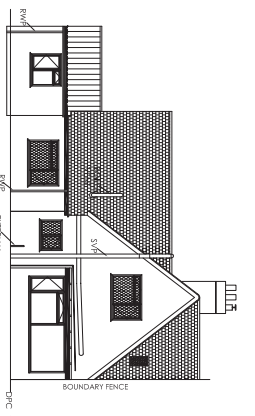

WESSEX
MANUFACTURING SYSTEMS

LONDON ROAD, KINGS WORTHY,
WINCHESTER, HAMPSHIRE, SO23 7QA.

FAX: 01962 884259
Email: szahkymorgan@wvswplc.co.uk
Web: www.wvsw.co.uk

PLANNING APPROVAL

Date: 09/10/2012	Drawing Number: WW26672-01
Scale: 1/100- 1/50- 1/500	
Drawn: JM	
Checked:	Revision: A

This drawing is the copyright of this company and must not be reproduced or used without permission. Figured dimensions to be taken in preference to scaled dimensions and site dimensions must be checked before work is commenced. IF IN DOUBT ASK