
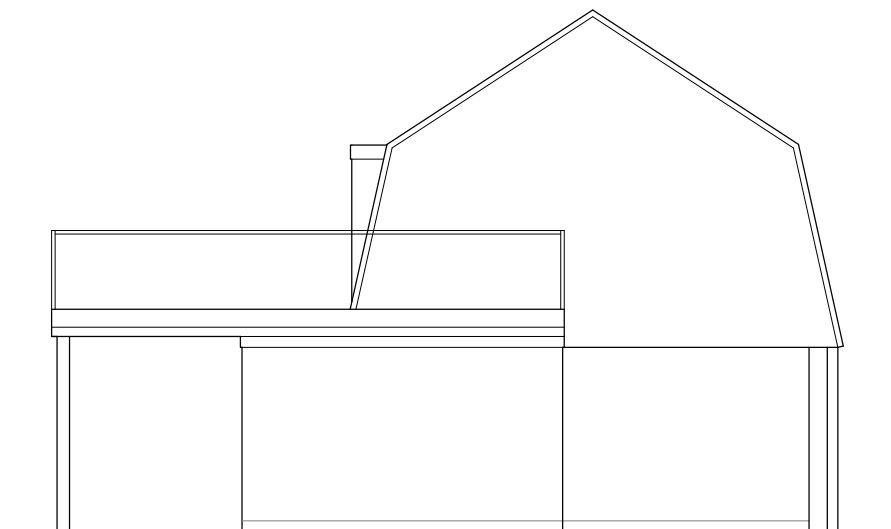
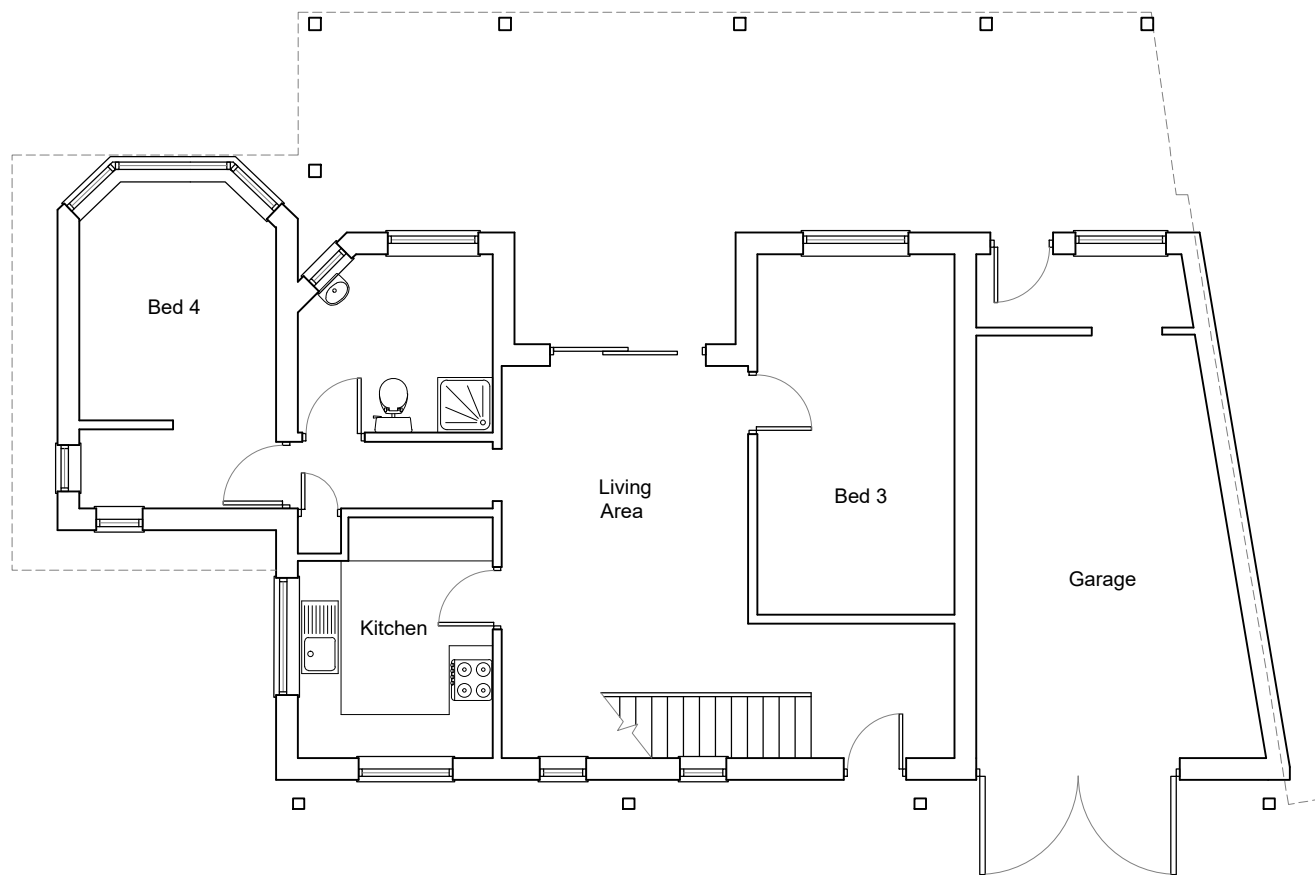
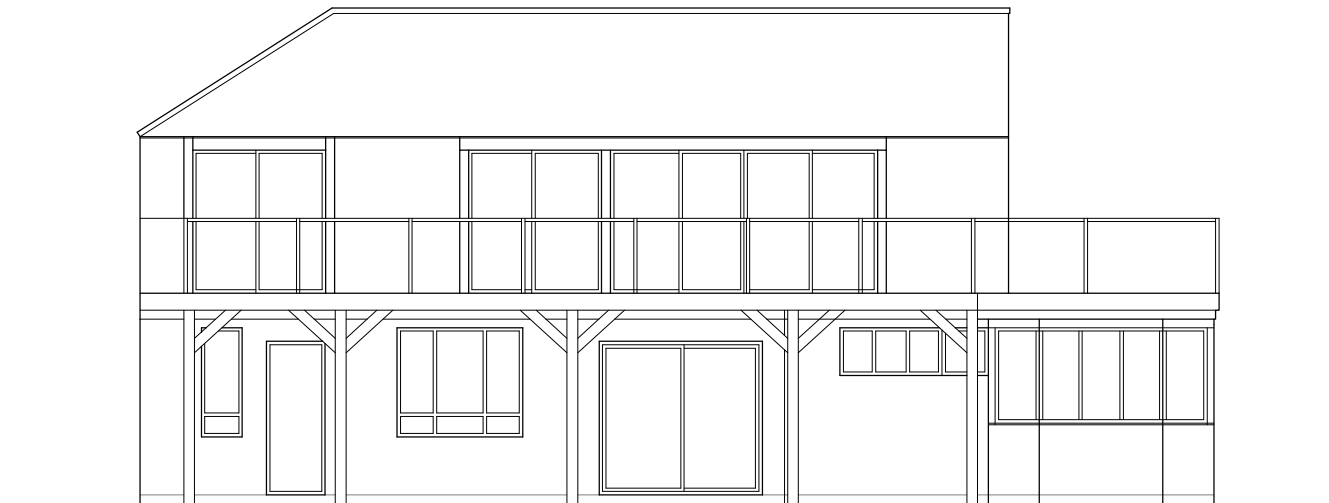


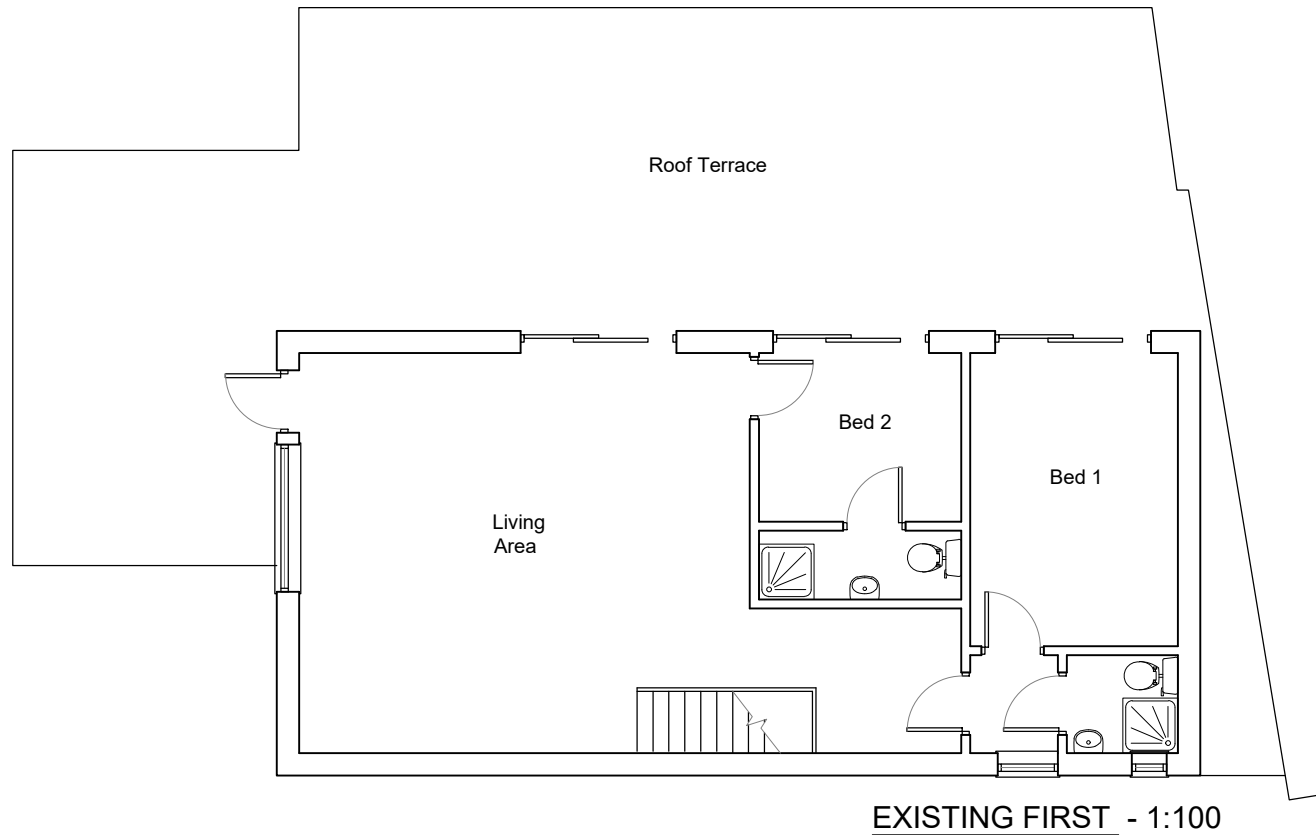

Rev	Revision	By	Date
K NIGHT ARCHITECTURAL DESIGN K.A.D. Ltd. First Floor Unit 7 The Quarterdeck Port Solent PO6 4TP T: 01489 660194 E: admin@k-a-d.co.uk W: www.k-a-d.co.uk			
Client			
MR & MRS EDGAR			
Project			
18 MANOR WAY, ELMER, BOGNOR REGIS, PO22 6LA			
Drawing			
EXISTING PLANS			
Scale		Date	
1:100@A3		OCT 2020	
Project no.	Sequential	Bldg/Floor	Detail
KAD	01	A	EX
Rev			
.			

0m 1m 2m 3m 4m 5m 6m 7m 8m 9m 10m