




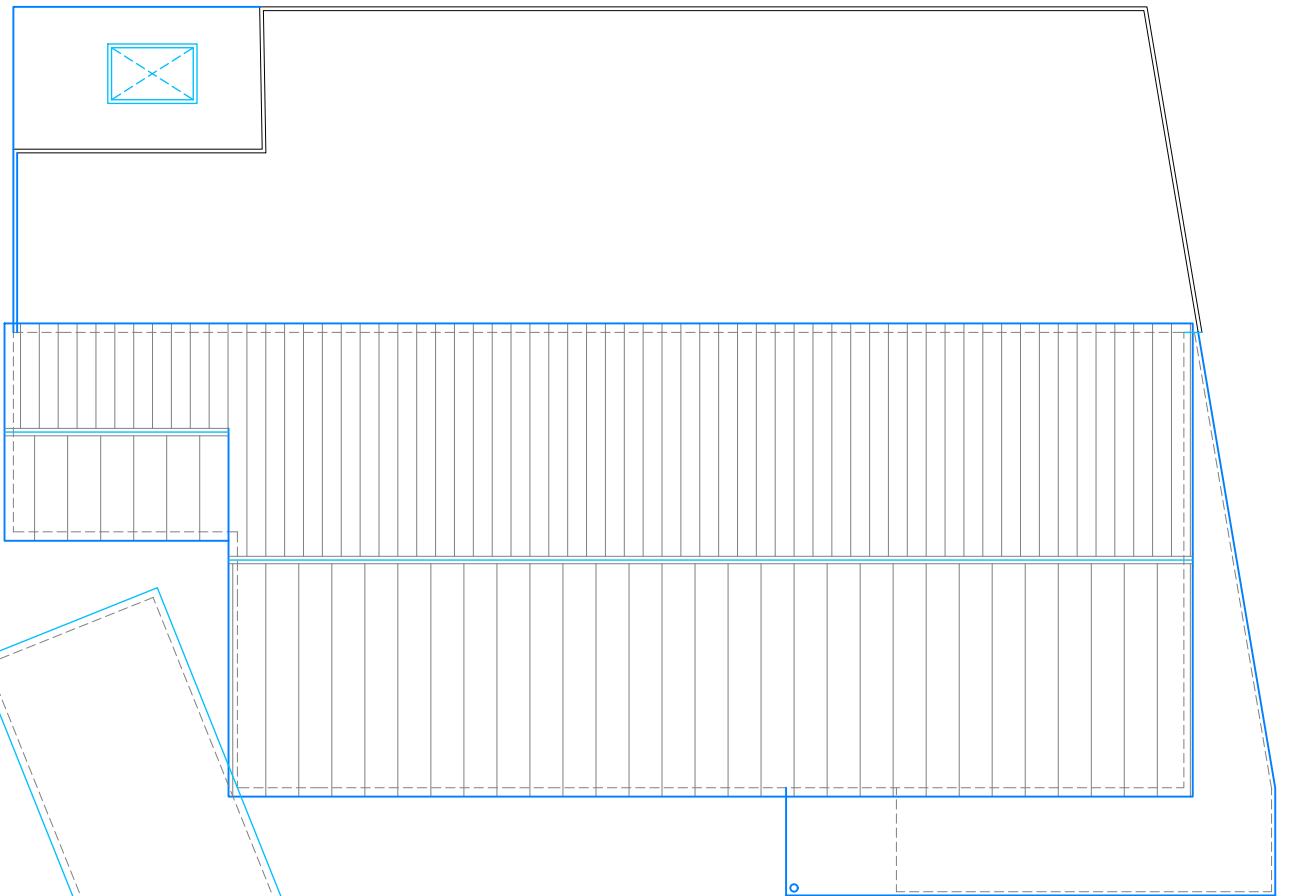

PROPOSED ROOF - 1:100

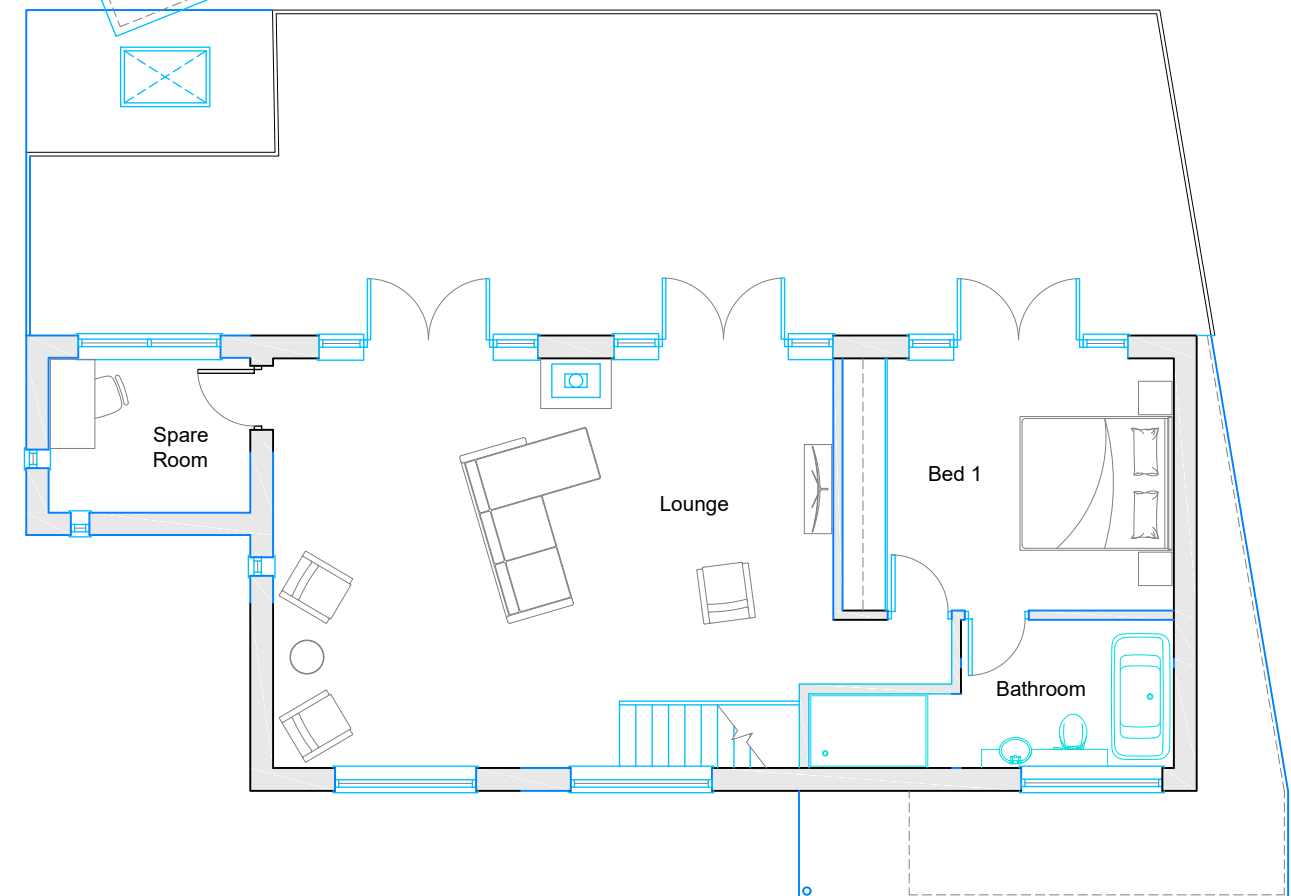

PROPOSED FIRST - 1:100

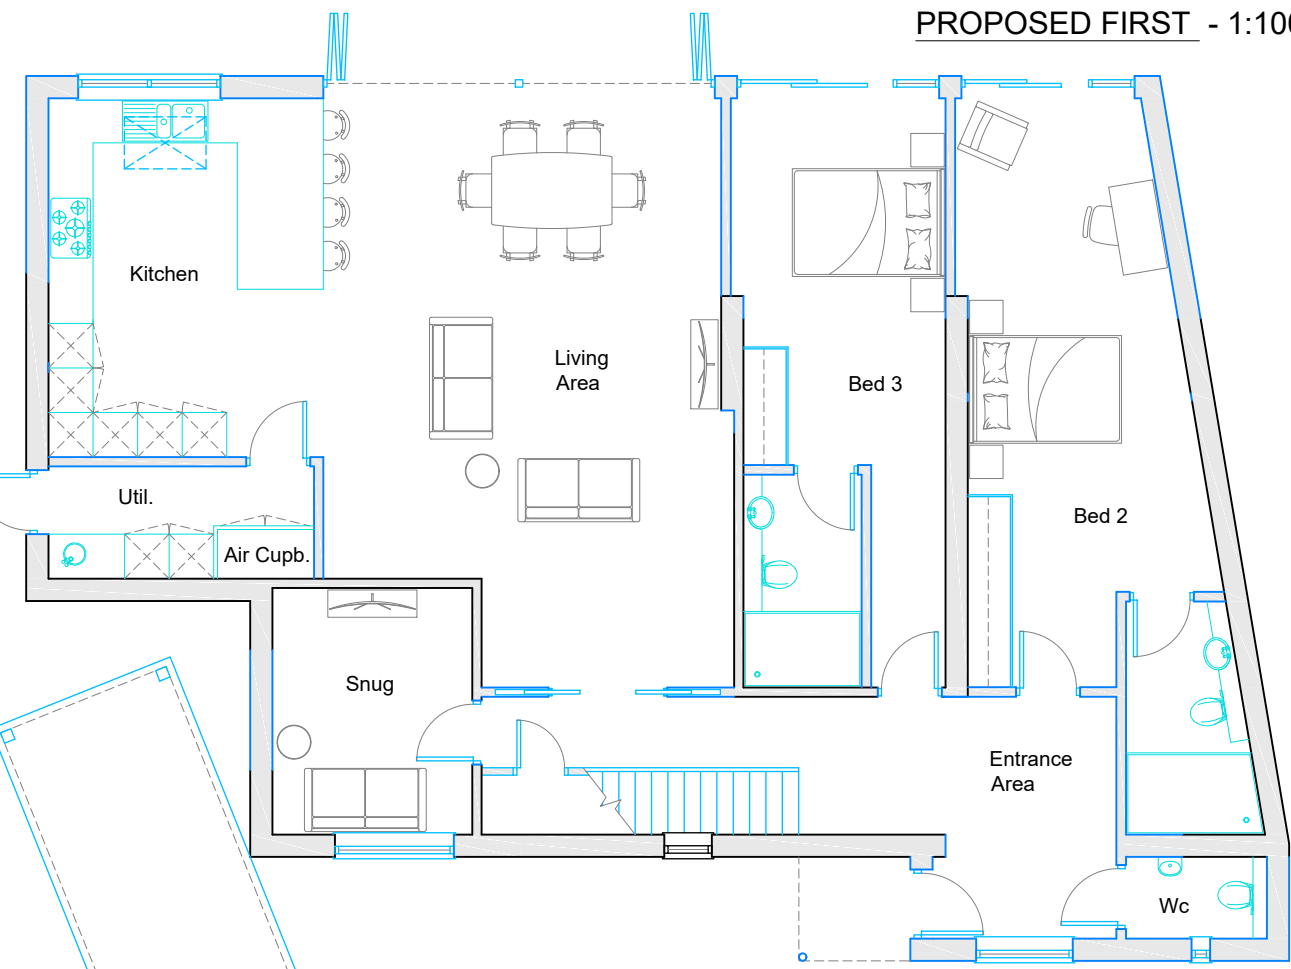

PROPOSED GROUND - 1:100




FRONT ELEVATION - 1:100




SIDE ELEVATION - 1:100




REAR ELEVATION - 1:100

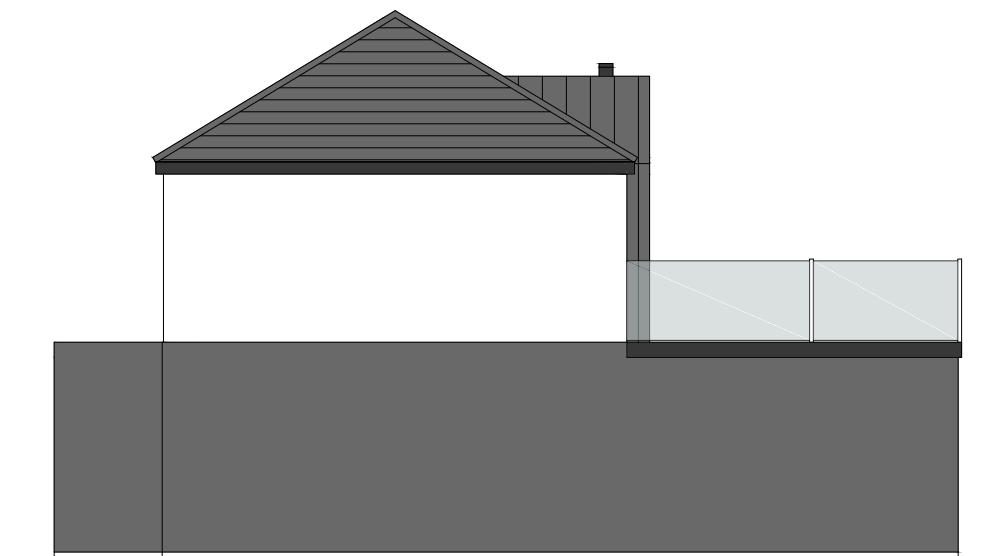

SIDE ELEVATION - 1:100

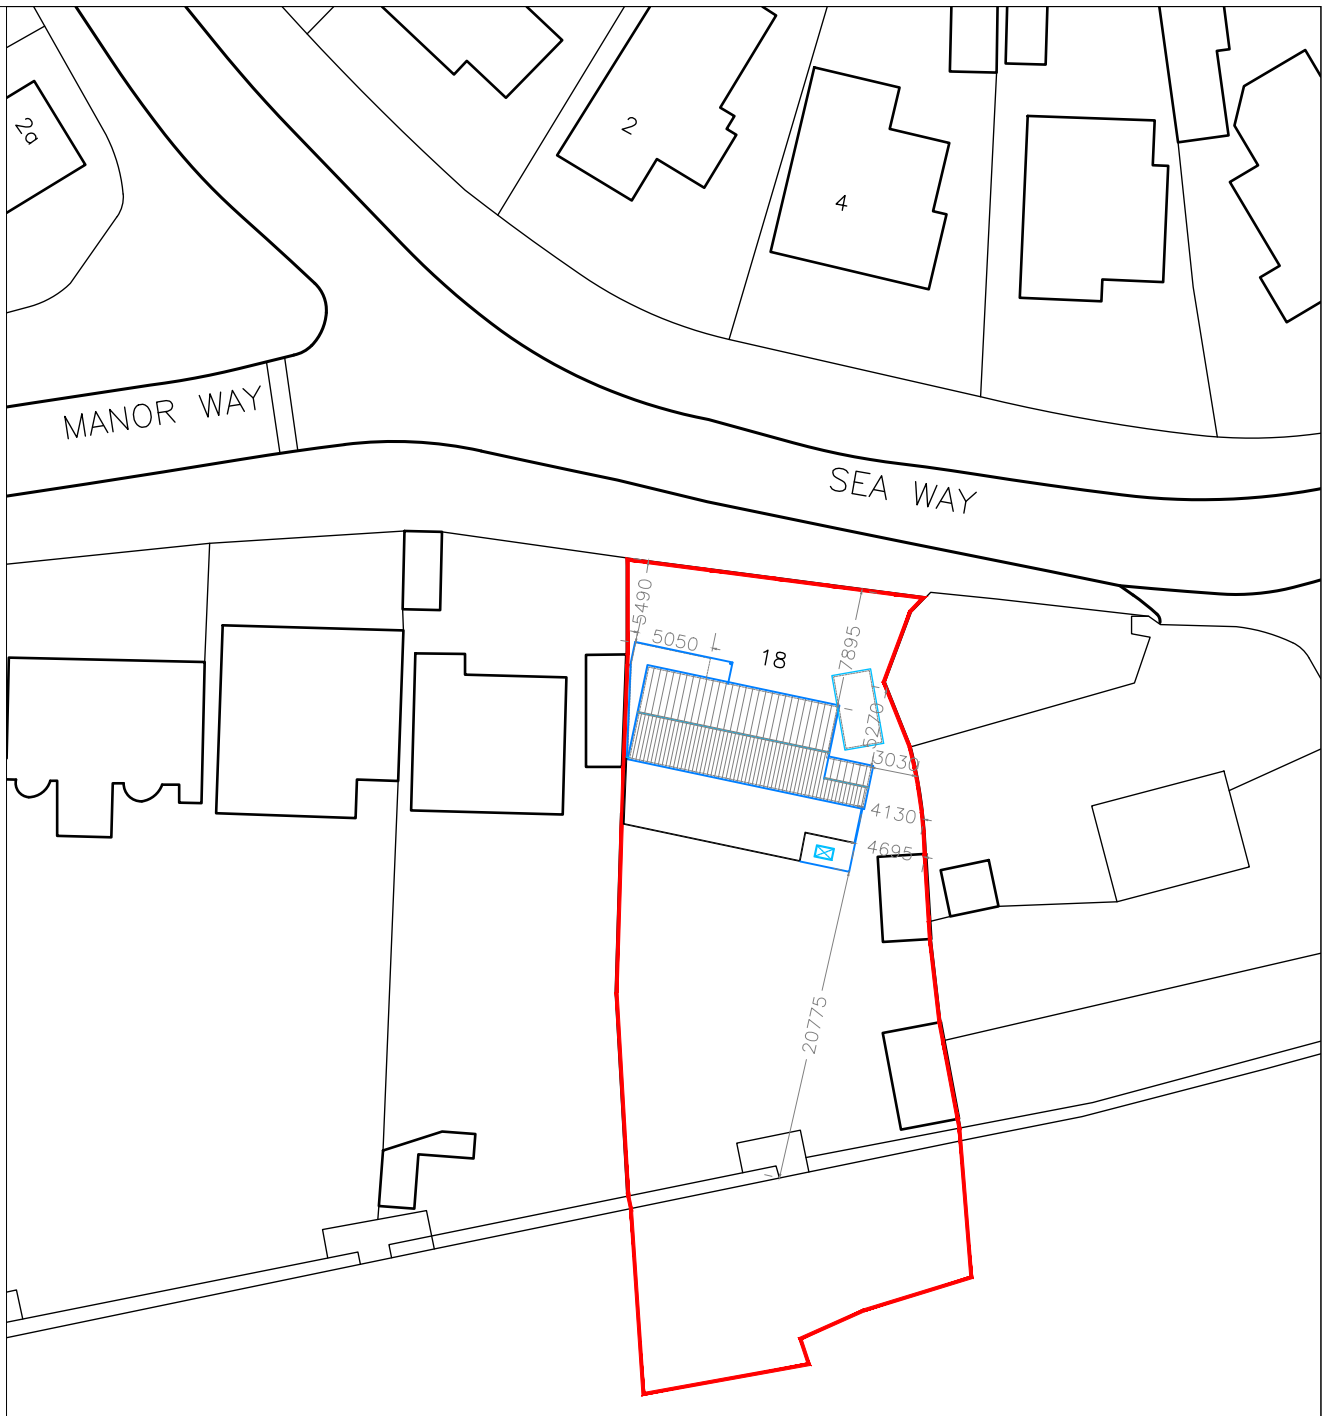

0m 10m 20m 30m 40m 50m
K.A.D. Licensed O.S. No. 100047482

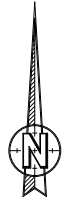


LOCATION PLAN - 1:500

MATERIAL SCHEDULE -

Cedar Cladding -



Slim anthracite grey aluminum windows -

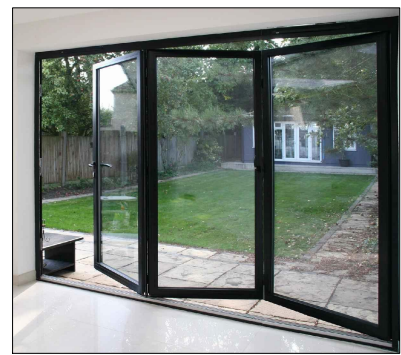

White polymer render -



Rev	Revision	By	Date
K NIGHT A RCHITECTURAL D ESIGN			
K.A.D. Ltd First Floor Unit 7 The Quarterdeck Port Solent PO36 4TP T: 01489 990194 E: admin@k-a-d.co.uk W: www.k-a-d.co.uk			
Client			
MR & MRS EDGAR			
Project			
18 MANOR WAY, ELMER, BOGNOR REGIS, PO22 6LA			
Drawing			
PROPOSED PLANS			
Scale	1:100@A3		Date
			OCT 2020
Project no.	Sequential	Block/Floor	Detail
KAD	01	A	PRO
			B