


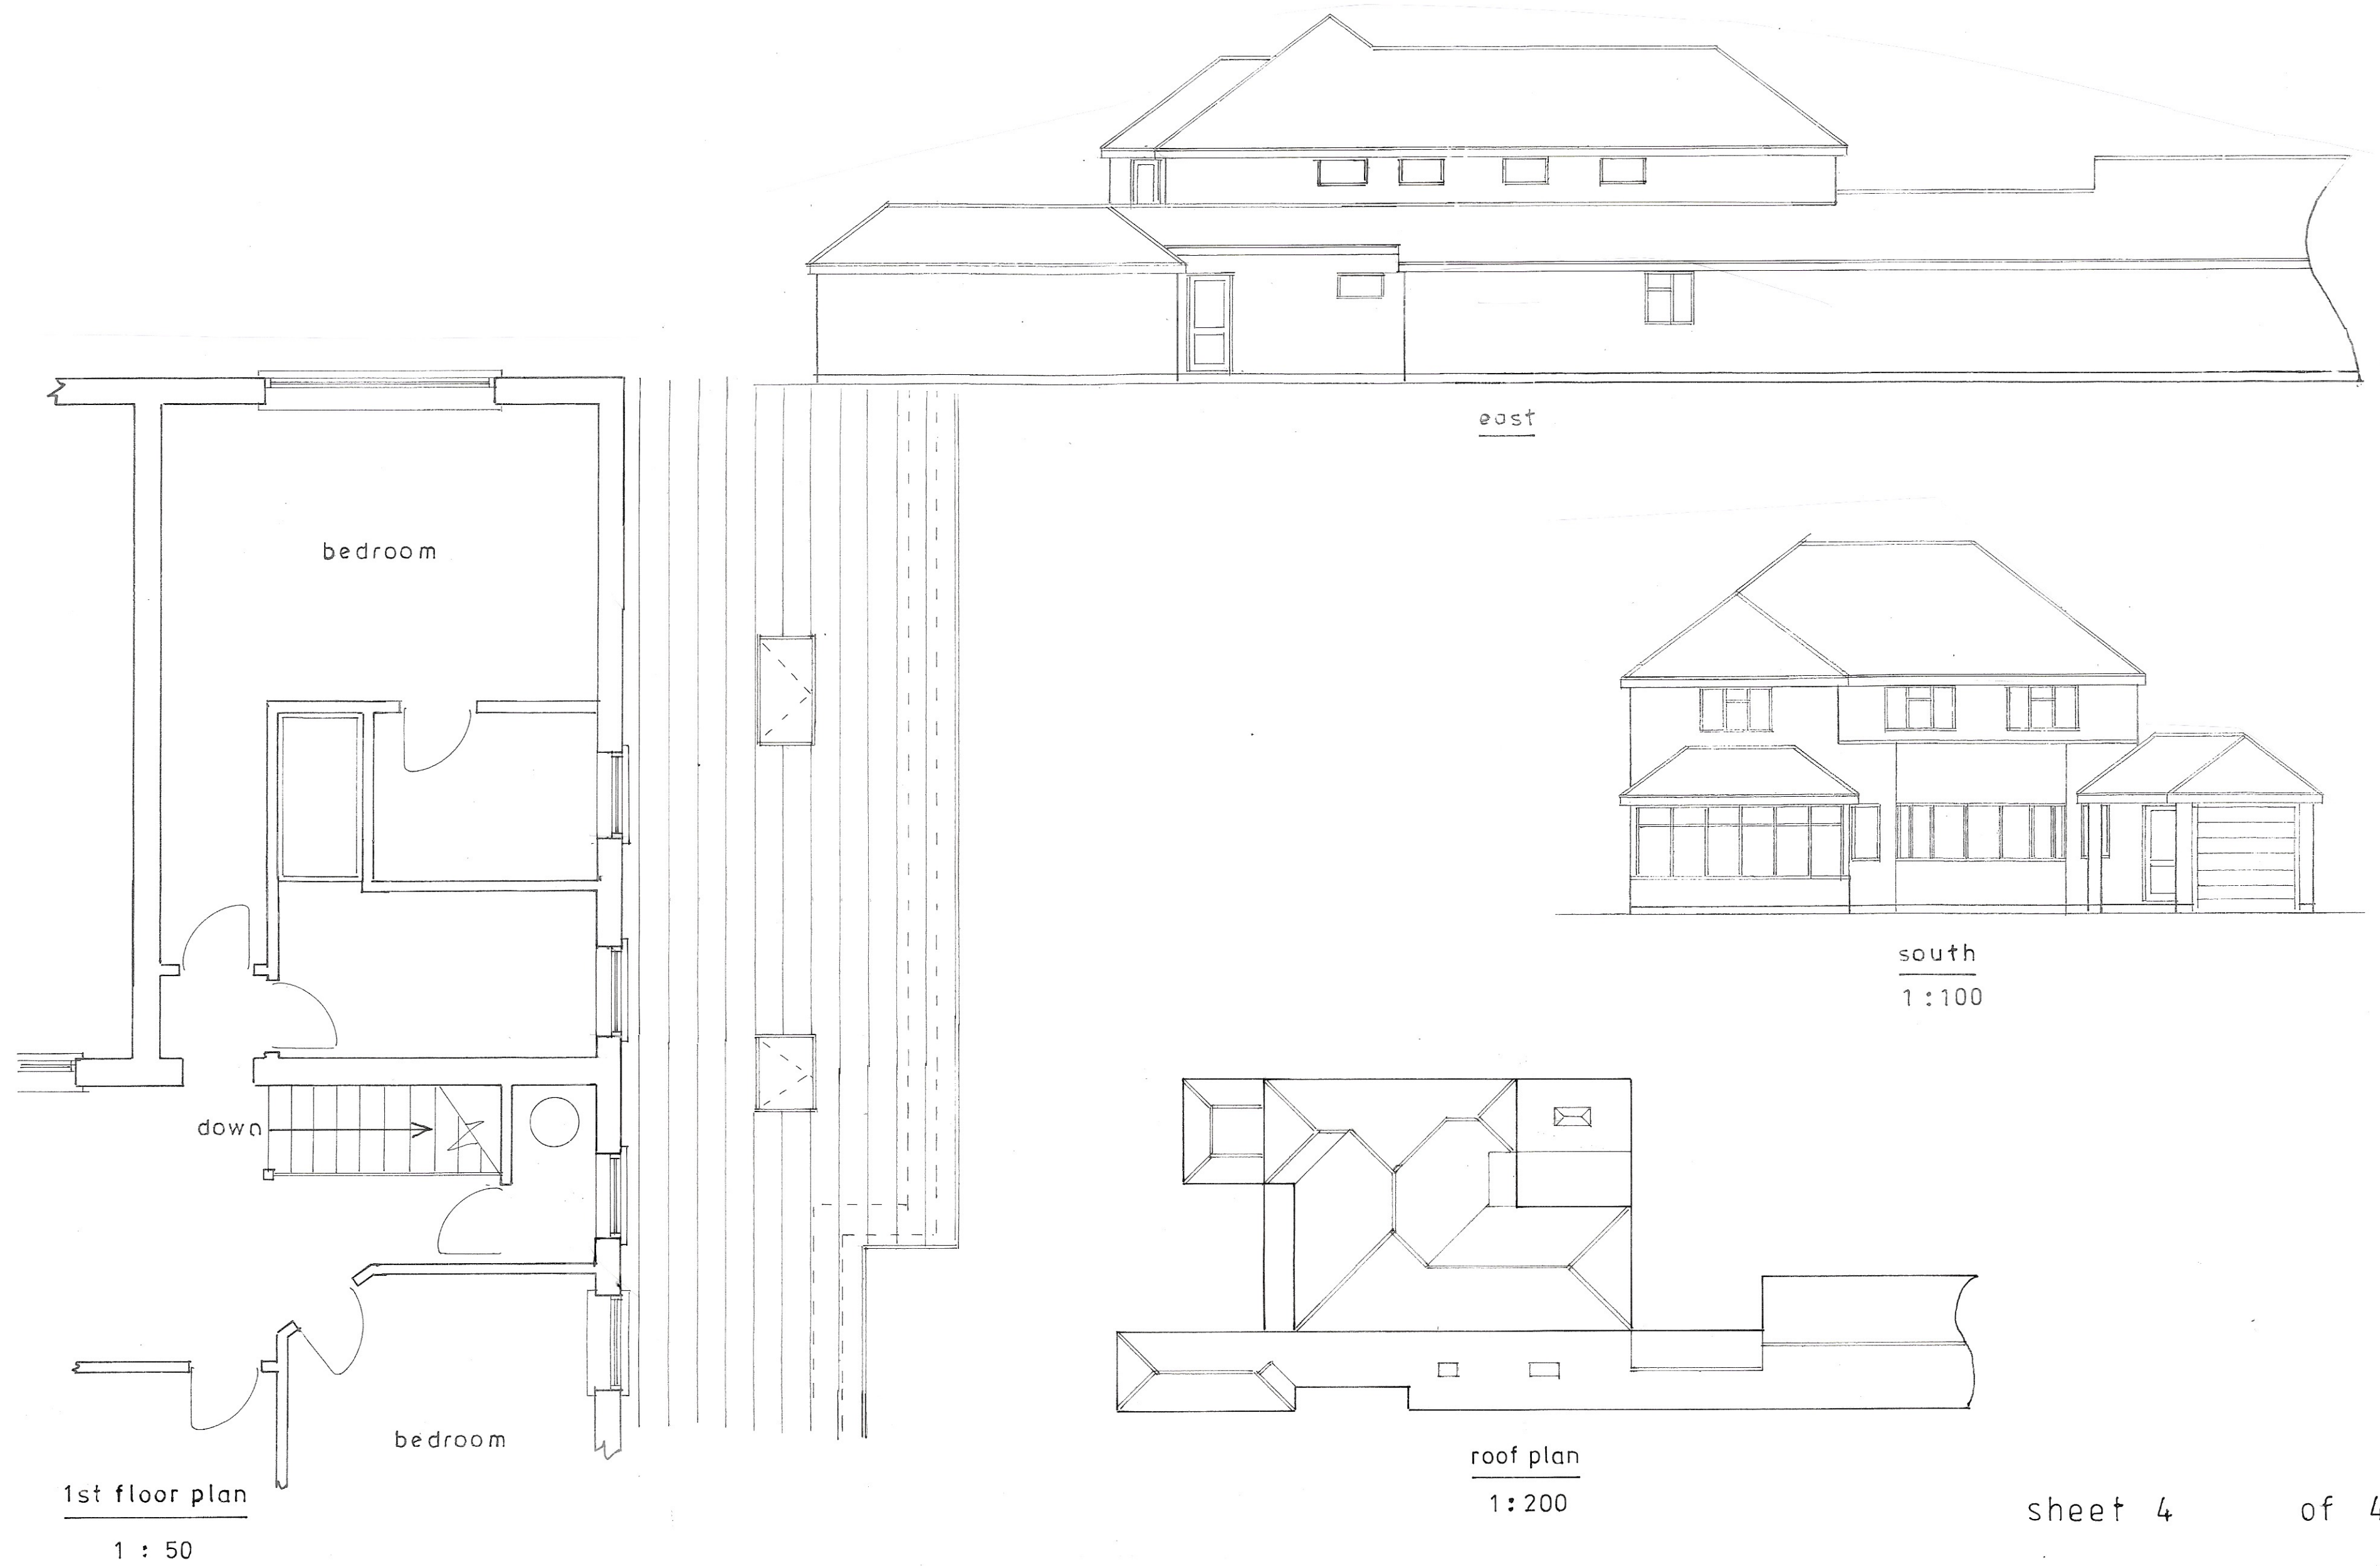

Existing

PROPOSED 1ST FLOOR AND SINGLE STOREY EXTENSIONS AT 42, SEA WAY, MIDDLETON
FOR MR. & MRS. D. BURDETT.

sheet 4 of 4

Bryan Butcher
 Rainbow Cottage
 Nyetimber Lane
 Bognor Regis PO21 3JX
 01243 266871
 07973 233442
 bryan.butcher@btinternet.com
 www.bryanbutcher.com