



EXISTING FLOOR PLAN

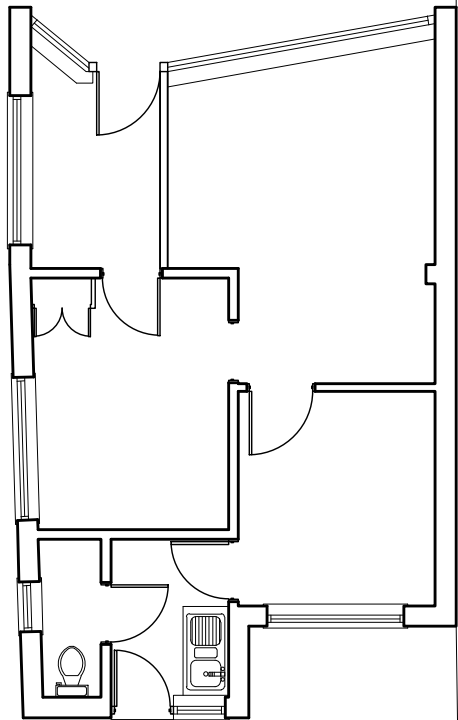

PROPOSED GROUND FLOOR PLAN

Parking space for Residential Unit

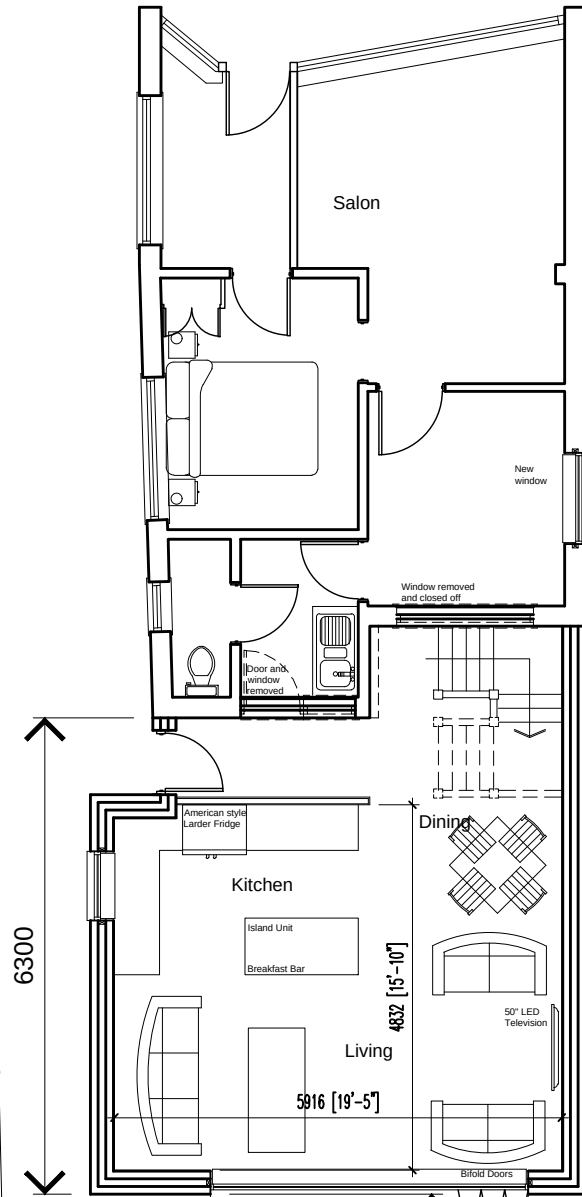


6300
1175
6553

Refuse and recycling Bins
Garage removed, garden to be hard and soft landscaped
Cycle and garden storage shed

6564

PROPOSED FIRST FLOOR PLAN

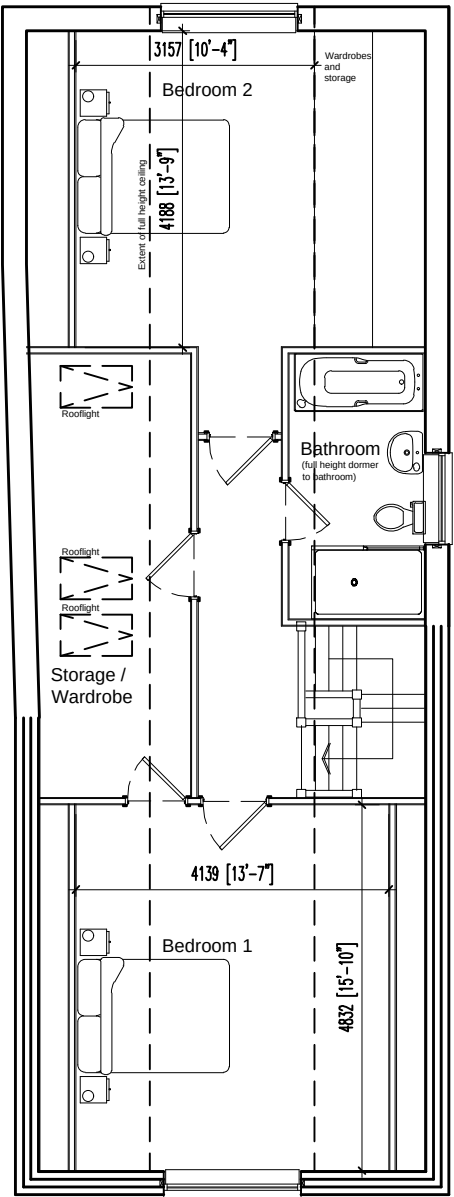

A.	L.O.	20/09/2017	Additional dimensions, refuse & recycling storage and parking shown.
#.	L.O.	19/08/2017	First Issue
Rev	By	Date	Note

Client	Ms K. Jane		
Job	Sarahs' Hair Salon 74 Elmer Road, Bognor Regis, West Sussex. PO22 6 EX		
Drawing	Proposed Extension and Alterations Existing and Proposed Plans		
Date	August 2017	Scale	1:100 at A3
Drawn By	L.O.	Dwg. No.	010817 / SL-30 A

Cube17 Limited, 19 Parkfield Avenue, Bognor Regis, West Sussex. PO21 3BW. Tel. - 07747 771013 - email. info@cube17.co.uk



ARUN DISTRICT COUNCIL M86517/PL

