

NOTES

Existing Materials:

Brickwork/Walls - White Painted Render on ground floor, Painted horizontal board on first floor

Pitched Roof - Concrete Tile

Flat Roof - Felt

Windows - White and brown painted timber

Doors - Brown and White painted timber

RWP / Gutter / Fascia - Brown UPVC downpipes, gutters, and brown painted timber fascias

Revision

Rev	Notes	Date

KEY

- Boundary line
- Level line
-  Neighboring context

JOB TITLE

Demolition of existing 2 storey dwelling and construction of new 2 storey 4 bedroom dwelling with habitable loft and all associated works.

STATUS

Planning Drawings

DRAWING TITLE

Existing Elevations


CLIENT

George Bevis


SCALE	DRAWN
1 : 100 at A3	MH

DATE	CHECKED
Nov 2020	AE

DRAWING NO. B59051 - 1200

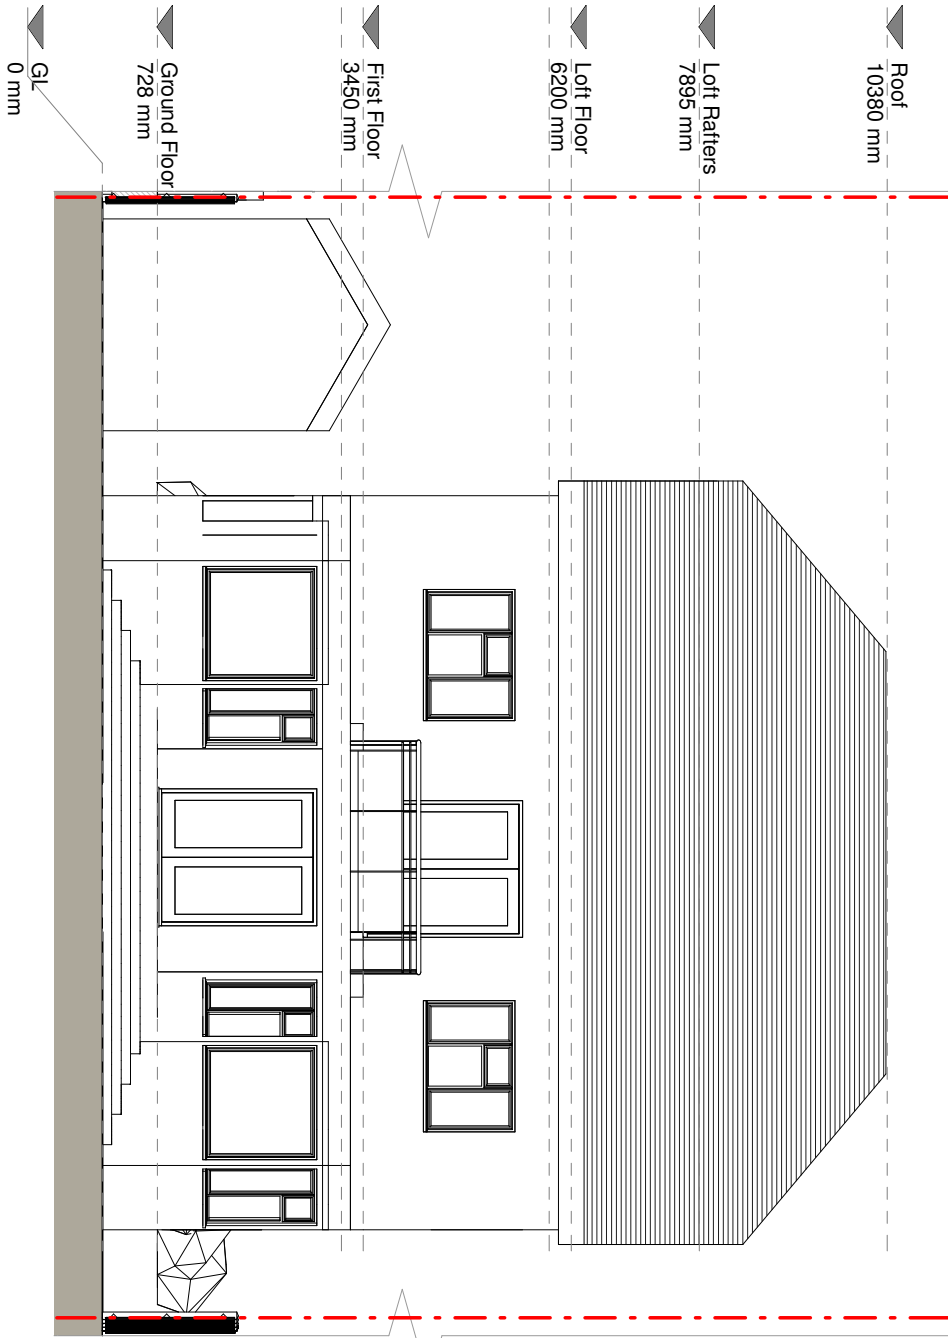

Rear Elevation

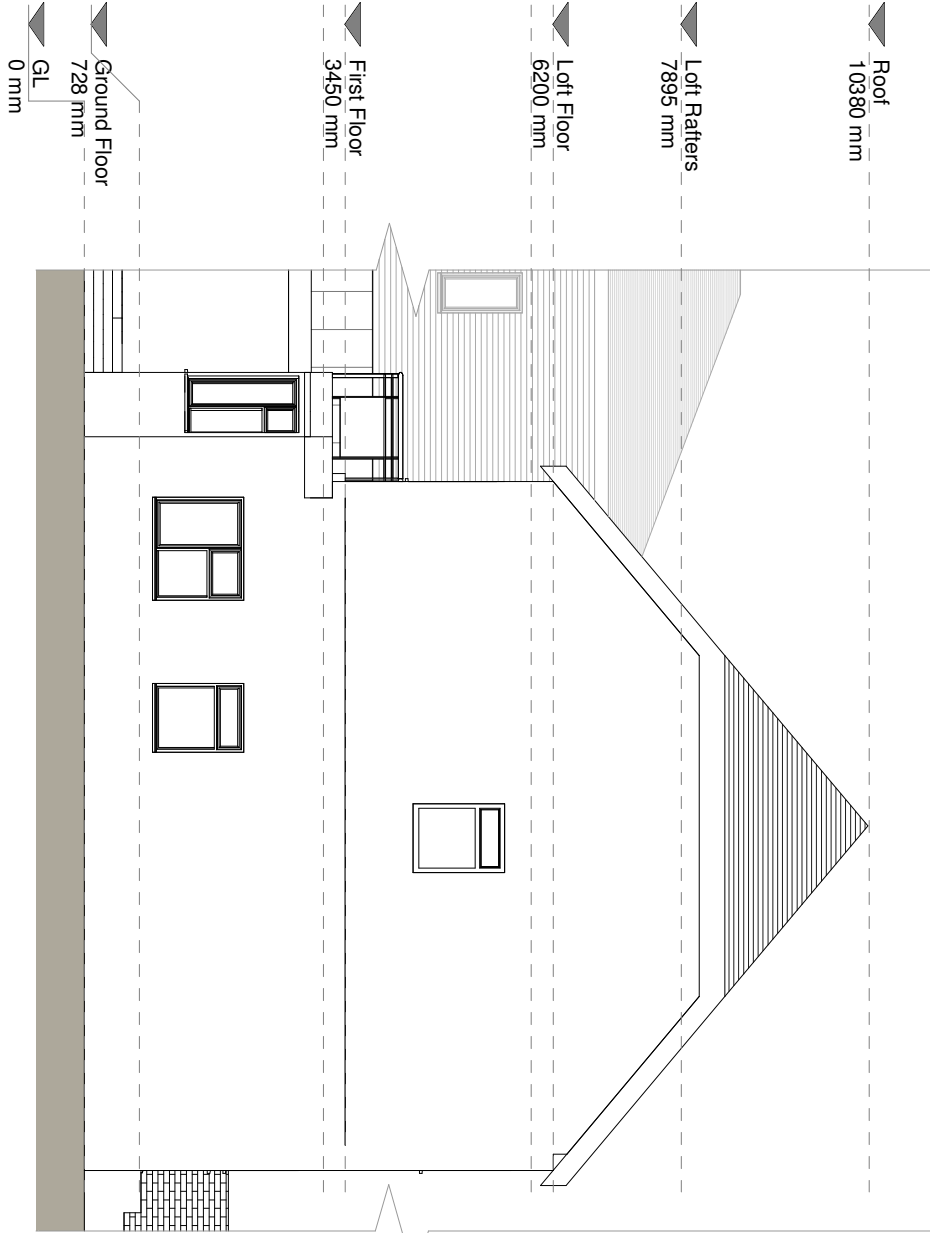

Left Side Elevation

