
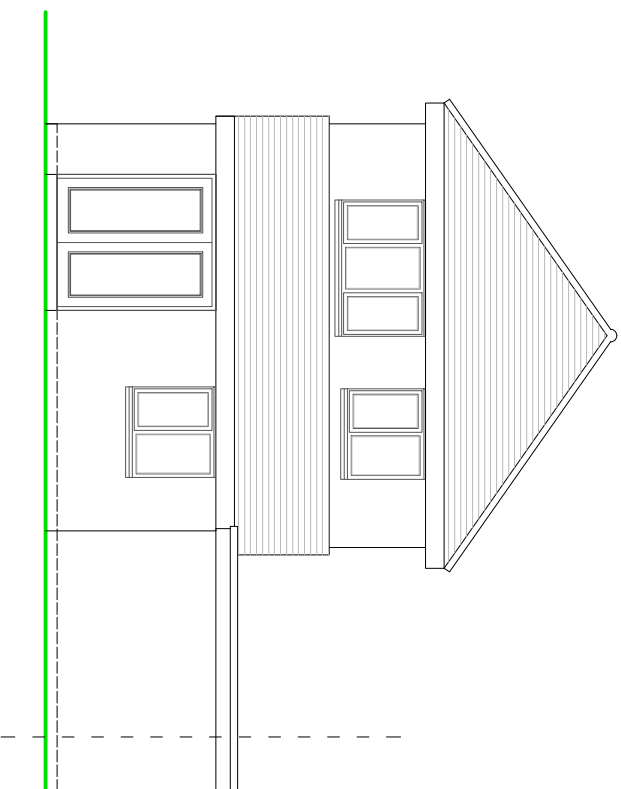


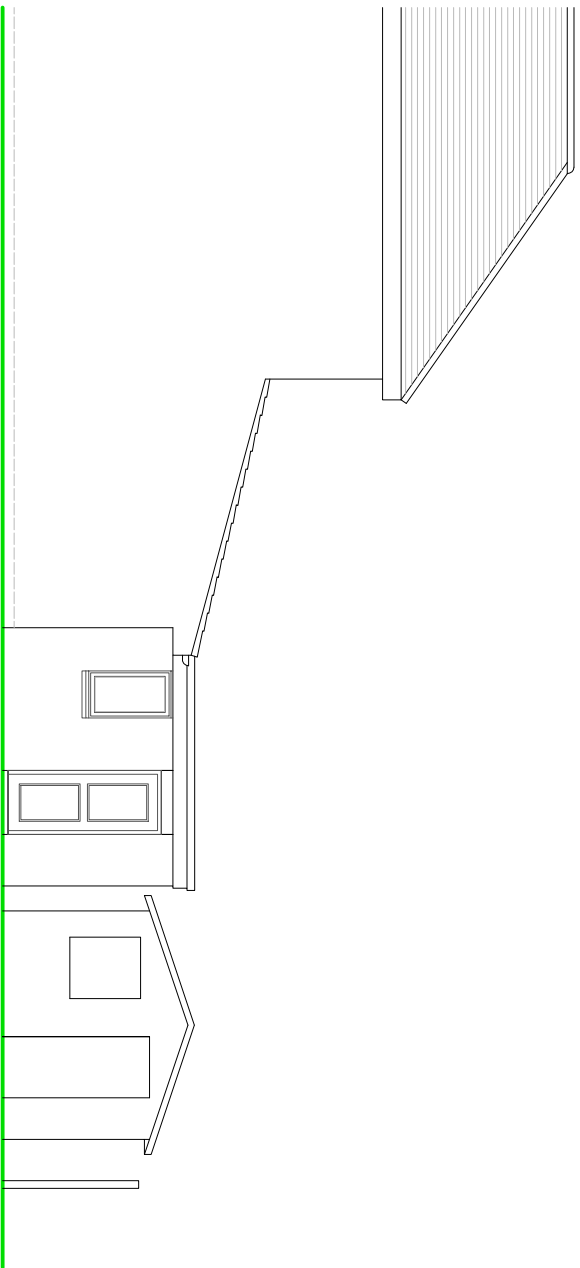

SIDE ELEVATION



REAR ELEVATION

NOTES

ROOF - Interlocking concrete tiles to pitched roof, felted flat roof.


WALLS - Face brickwork.

WINDOWS/DOORS - Dark PVC framed double glazed units.

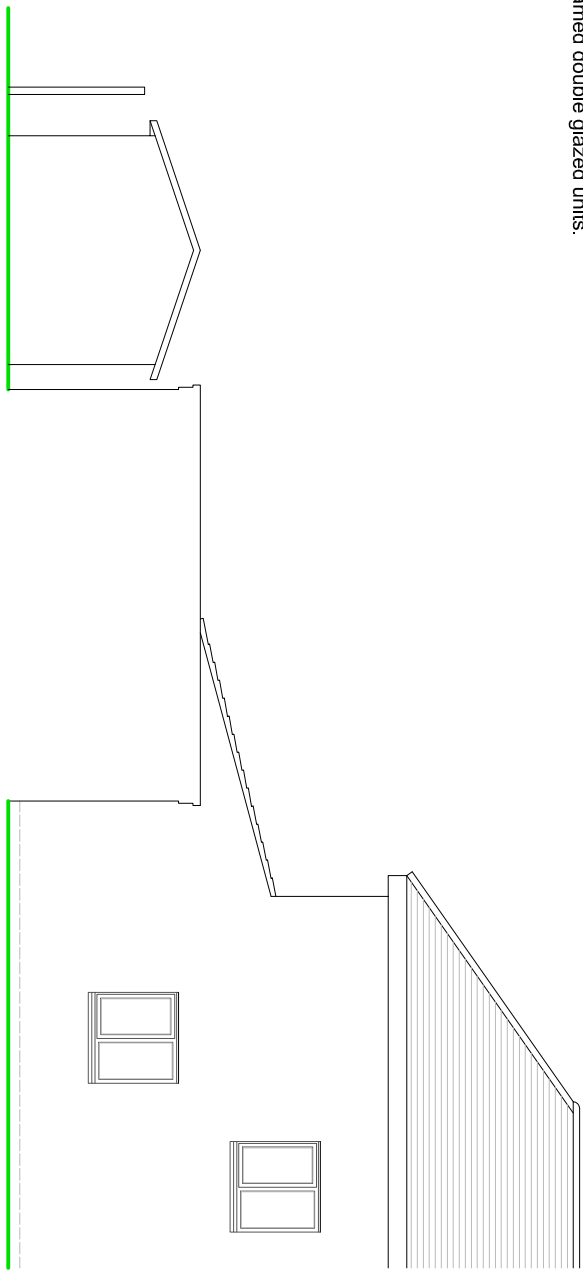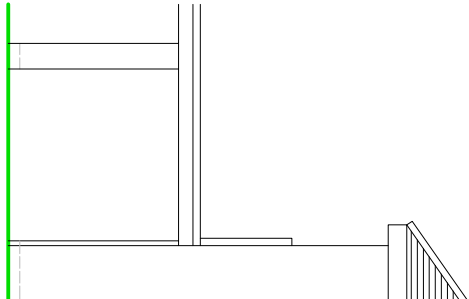

FRONT ELEVATION

SIDE ELEVATION

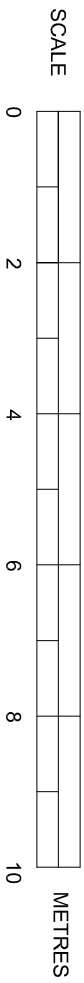

EXISTING ELEVATIONS

Scale 1:100 on A3

SUSSEX BUILDING CONSULTANCY LIMITED

153 ELMER ROAD, ELMER,
BOGNOR REGIS, WEST SUSSEX.

SCALE - 1/100 REV - DATE - 05/05/2021



3 NORTHCOTE ROAD
BOGNOR REGIS
PO21 5LZ
TEL - (01243) 861379