



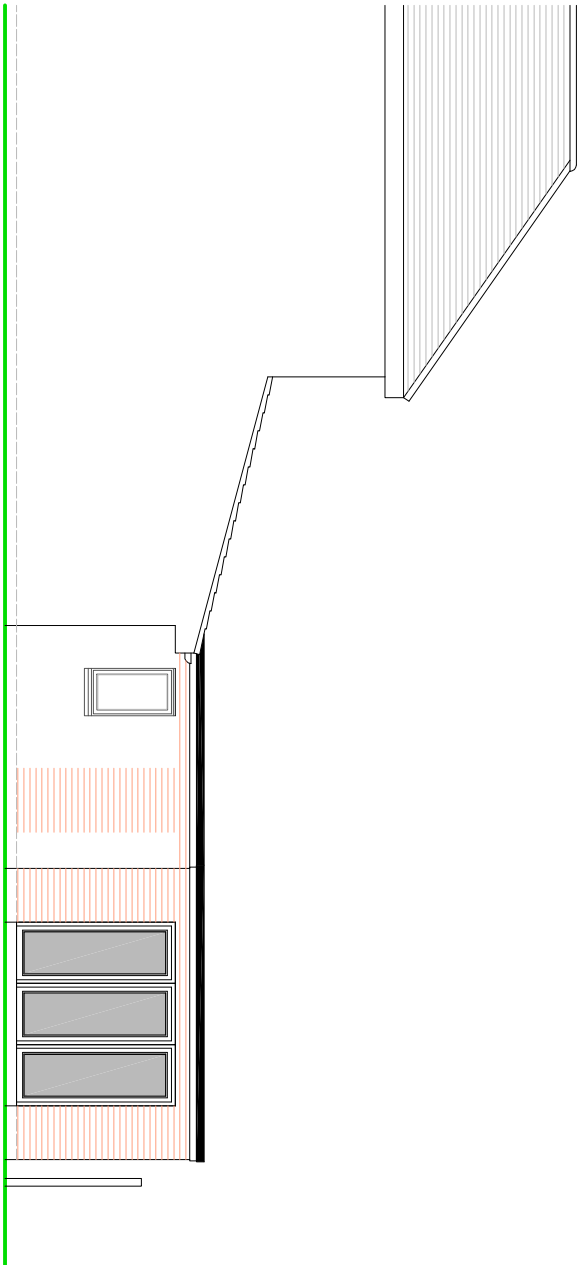


SIDE ELEVATION

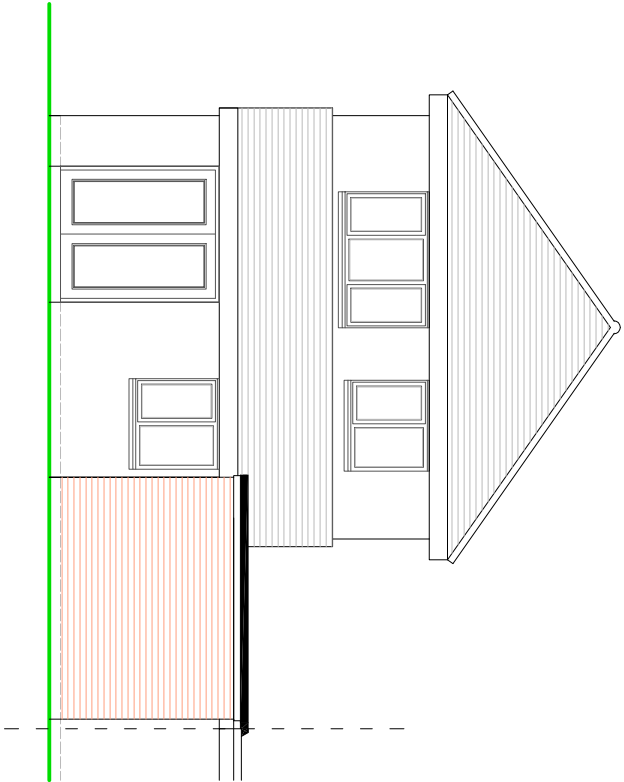


REAR ELEVATION

NOTES

- ROOF - GRP covering to new and refurbished flat roof.
- WALLS - Face brickwork to match existing.
- WINDOWS/DOORS - Dark PVC framed double glazed units.

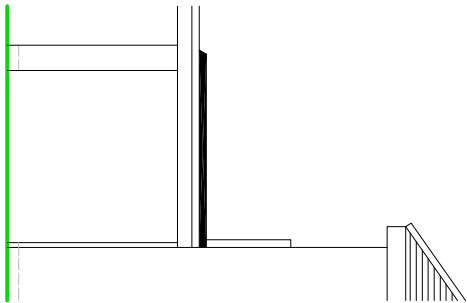

FRONT ELEVATION

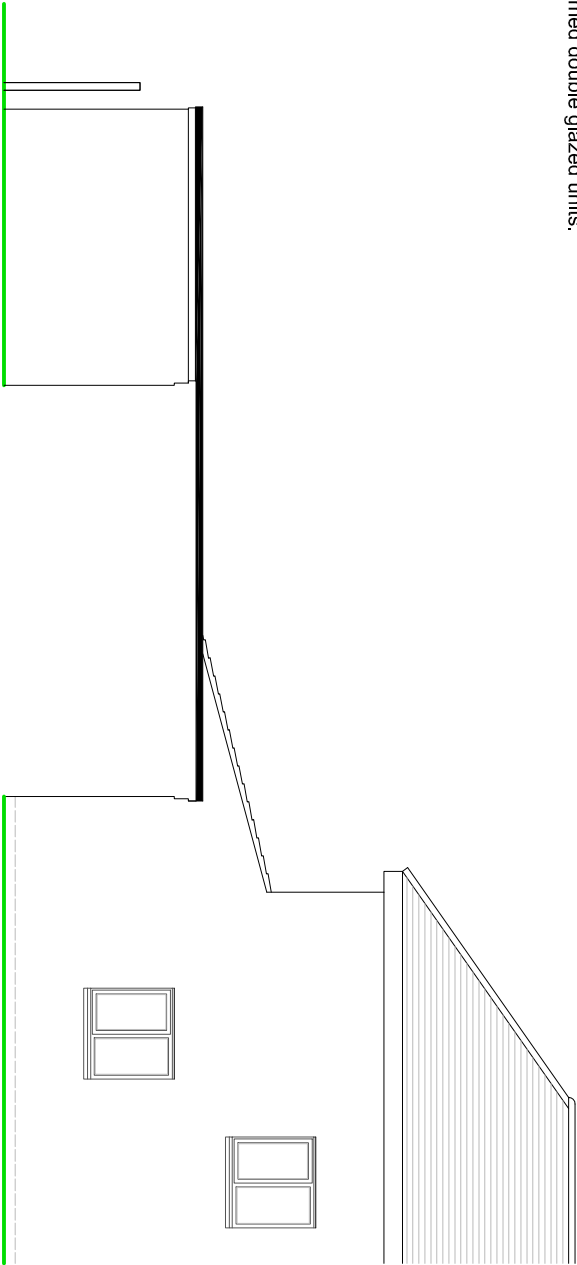

SIDE ELEVATION

SCALE



PROPOSED ELEVATIONS

Scale 1:100 on A3

SUSSEX BUILDING CONSULTANCY LIMITED

153 ELMER ROAD, ELMER,
BOGNOR REGIS, WEST SUSSEX.

SCALE - 1/100 REV - DATE - 05/05/2021

partner

LABC

3 NORTHCOTE ROAD
BOGNOR REGIS
PO21 9LZ

TEL - (01243) 861379

ARUN DISTRICT COUNCIL M/86/21/HH