



SIDE ELEVATION



FRONT ELEVATION

NOTES


ROOF - Interlocking concrete tiles to pitched roof.

WALLS - Mixture of painted render and face brickwork plinth.

WINDOWS/DOORS - White framed PVC double glazed units.




REAR ELEVATION

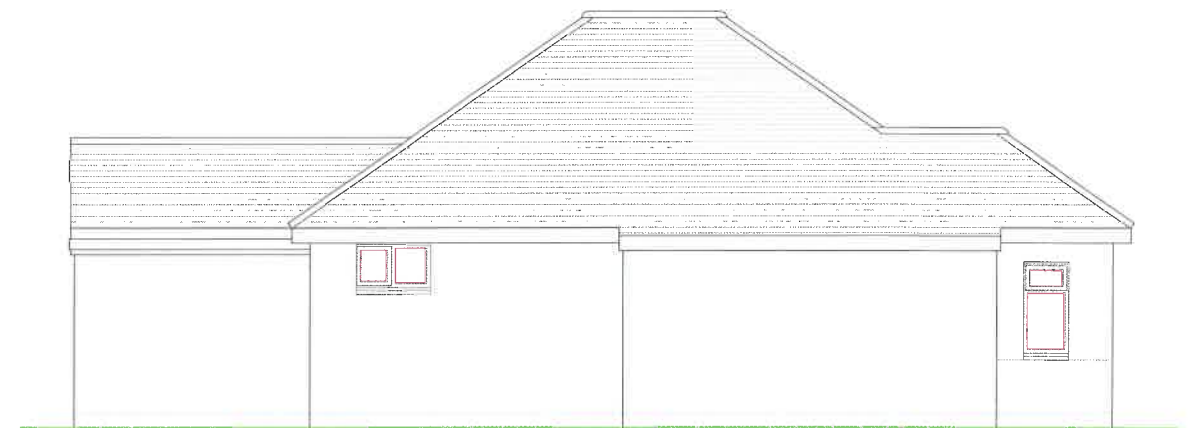

SIDE ELEVATION

EXISTING ELEVATIONS

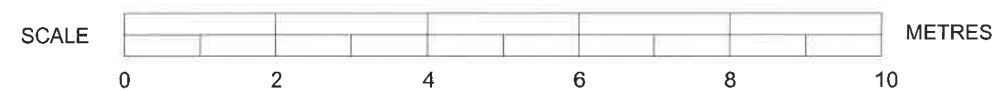

SUSSEX BUILDING CONSULTANCY LIMITED		 LABC 9 NORTHCOTE ROAD BOGNOR REGIS PO21 6JZ TEL - (01243) 861379
4 FARM CLOSE, MIDDLETON ON SEA, BOGNOR REGIS, WEST SUSSEX.		
SCALE - 1/100	REV - DATE - 25/09/2019	