



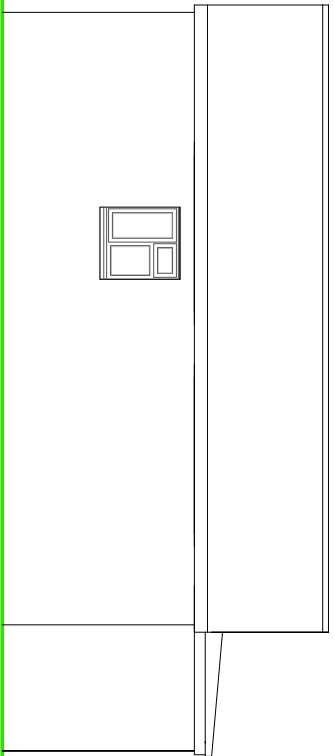


SIDE ELEVATION

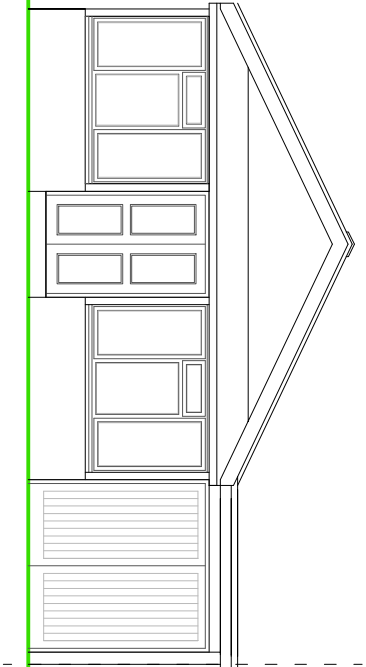


FRONT ELEVATION

NOTES


- ROOF - Slate tiles to pitched roof, felted 'lean to' porch roof.
- WALLS - Mixture of painted render, decorative blockwork and white PVC cladding.
- WINDOWS/DOORS - White framed PVC double glazed units.

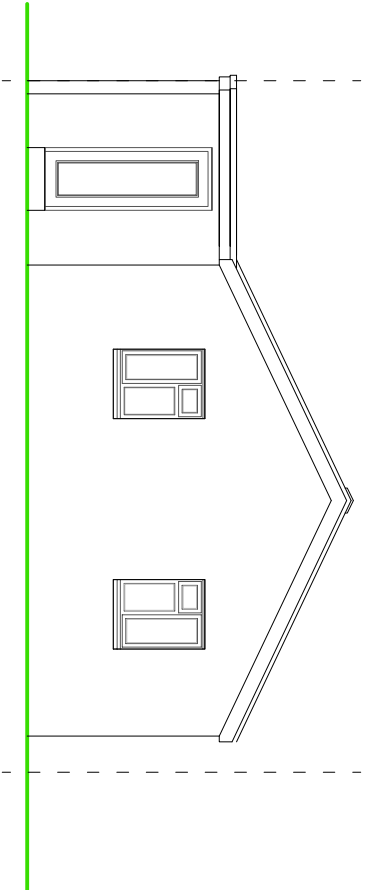

REAR ELEVATION

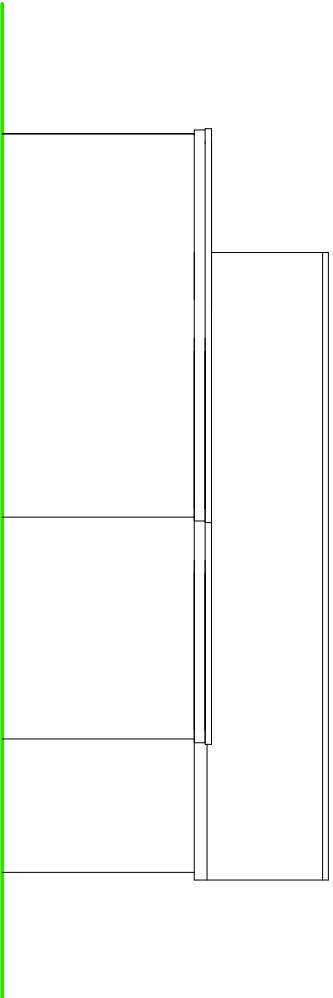

SIDE ELEVATION

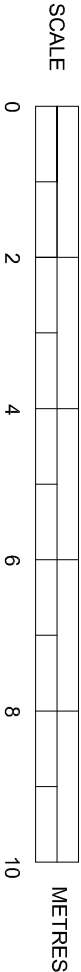

EXISTING ELEVATIONS

Scale 1:100 on A3

SUSSEX BUILDING CONSULTANCY LIMITED

68 ANCTON WAY, MIDDLETON ON SEA,
BOGNOR REGIS, WEST SUSSEX.

SCALE - 1/100 REV - DATE - 29/04/2021



LABC

partner

3 NORFOLK ROAD
BOGNOR REGIS
PO21 5LZ

TEL - (01243) 981379

ARUN DISTRICT COUNCIL M/92/21/PL