
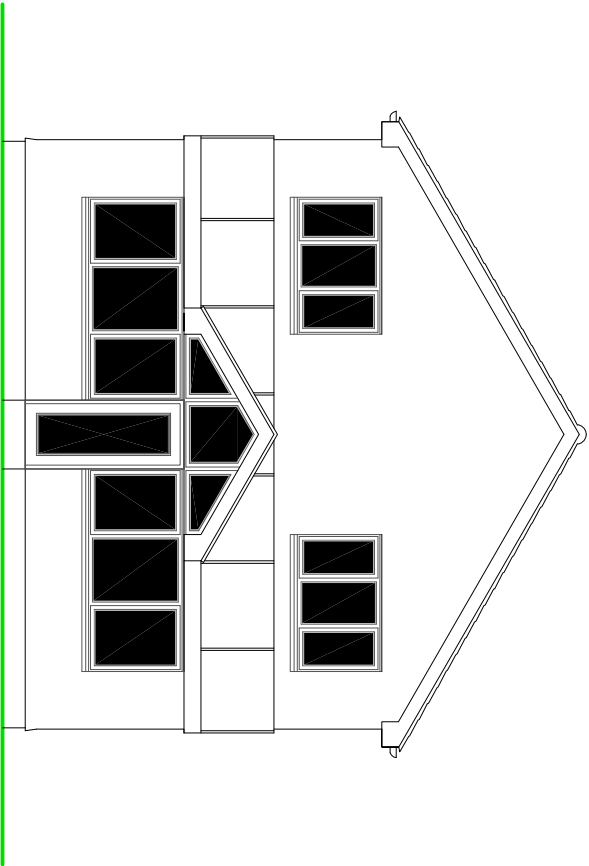


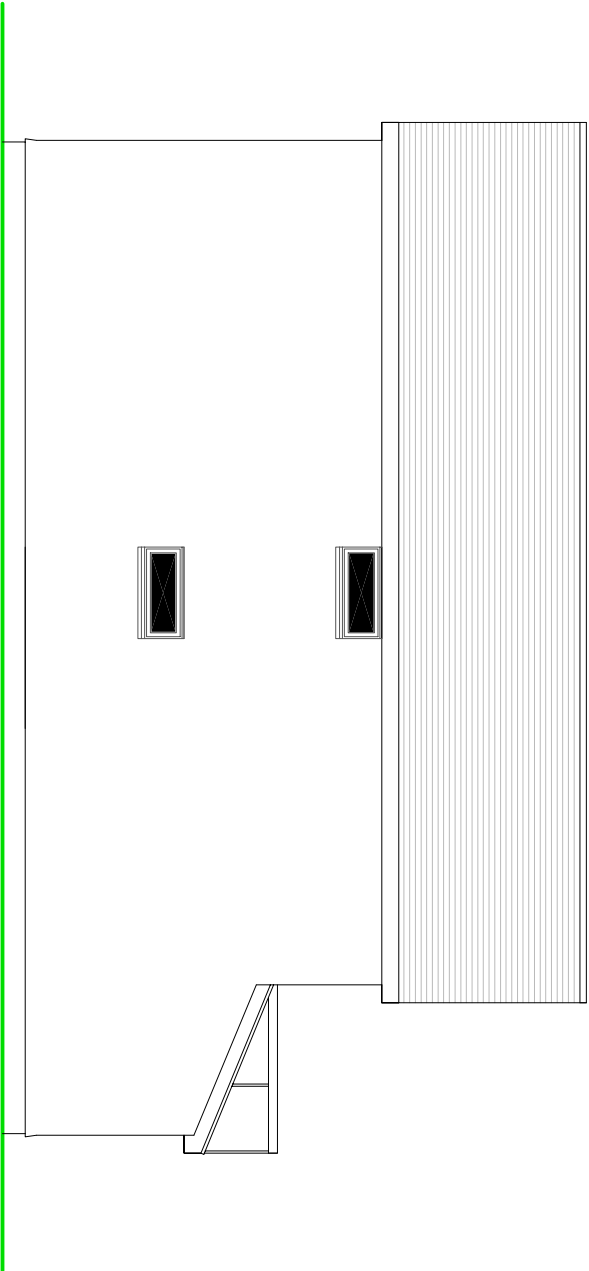

SIDE (WEST) ELEVATION



FRONT (SOUTH) ELEVATION

NOTES

ROOF - Interlocking slate tiles to pitched roof.

WALLS - Painted render to external walls.


WINDOWS/DOORS - White framed PVC double glazed units.

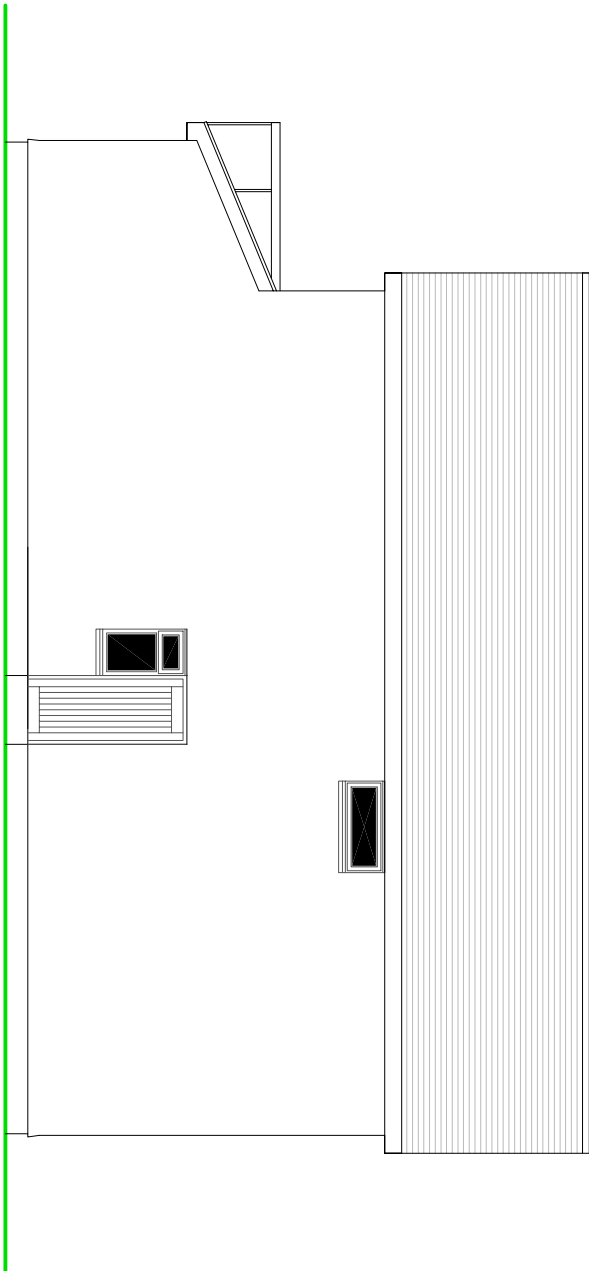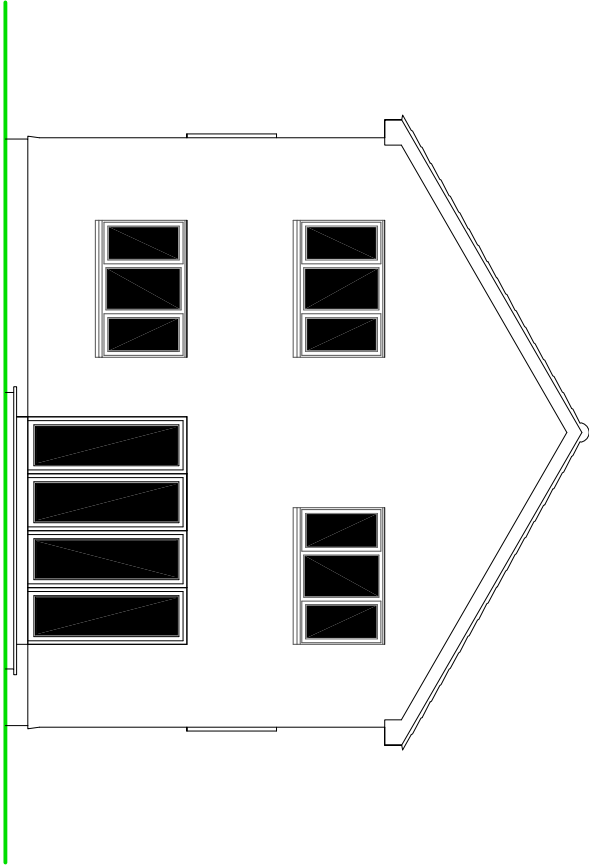

REAR (NORTH) ELEVATION

SIDE (EAST) ELEVATION

SCALE

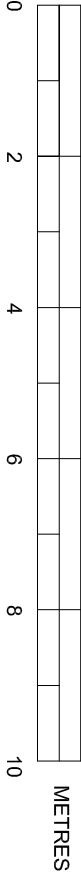

PROPOSED ELEVATIONS

Scale 1:100 on A3

SUSSEX BUILDING CONSULTANCY LIMITED
68 ANCTON WAY, MIDDLETON ON SEA,
BOGNOR REGIS, WEST SUSSEX.
SCALE - 1/100 REV - DATE - 21/05/2021

LABC
partner
3 NORTHCOTE ROAD
BOGNOR REGIS
PO21 3LZ
TEL - (01243) 861379