



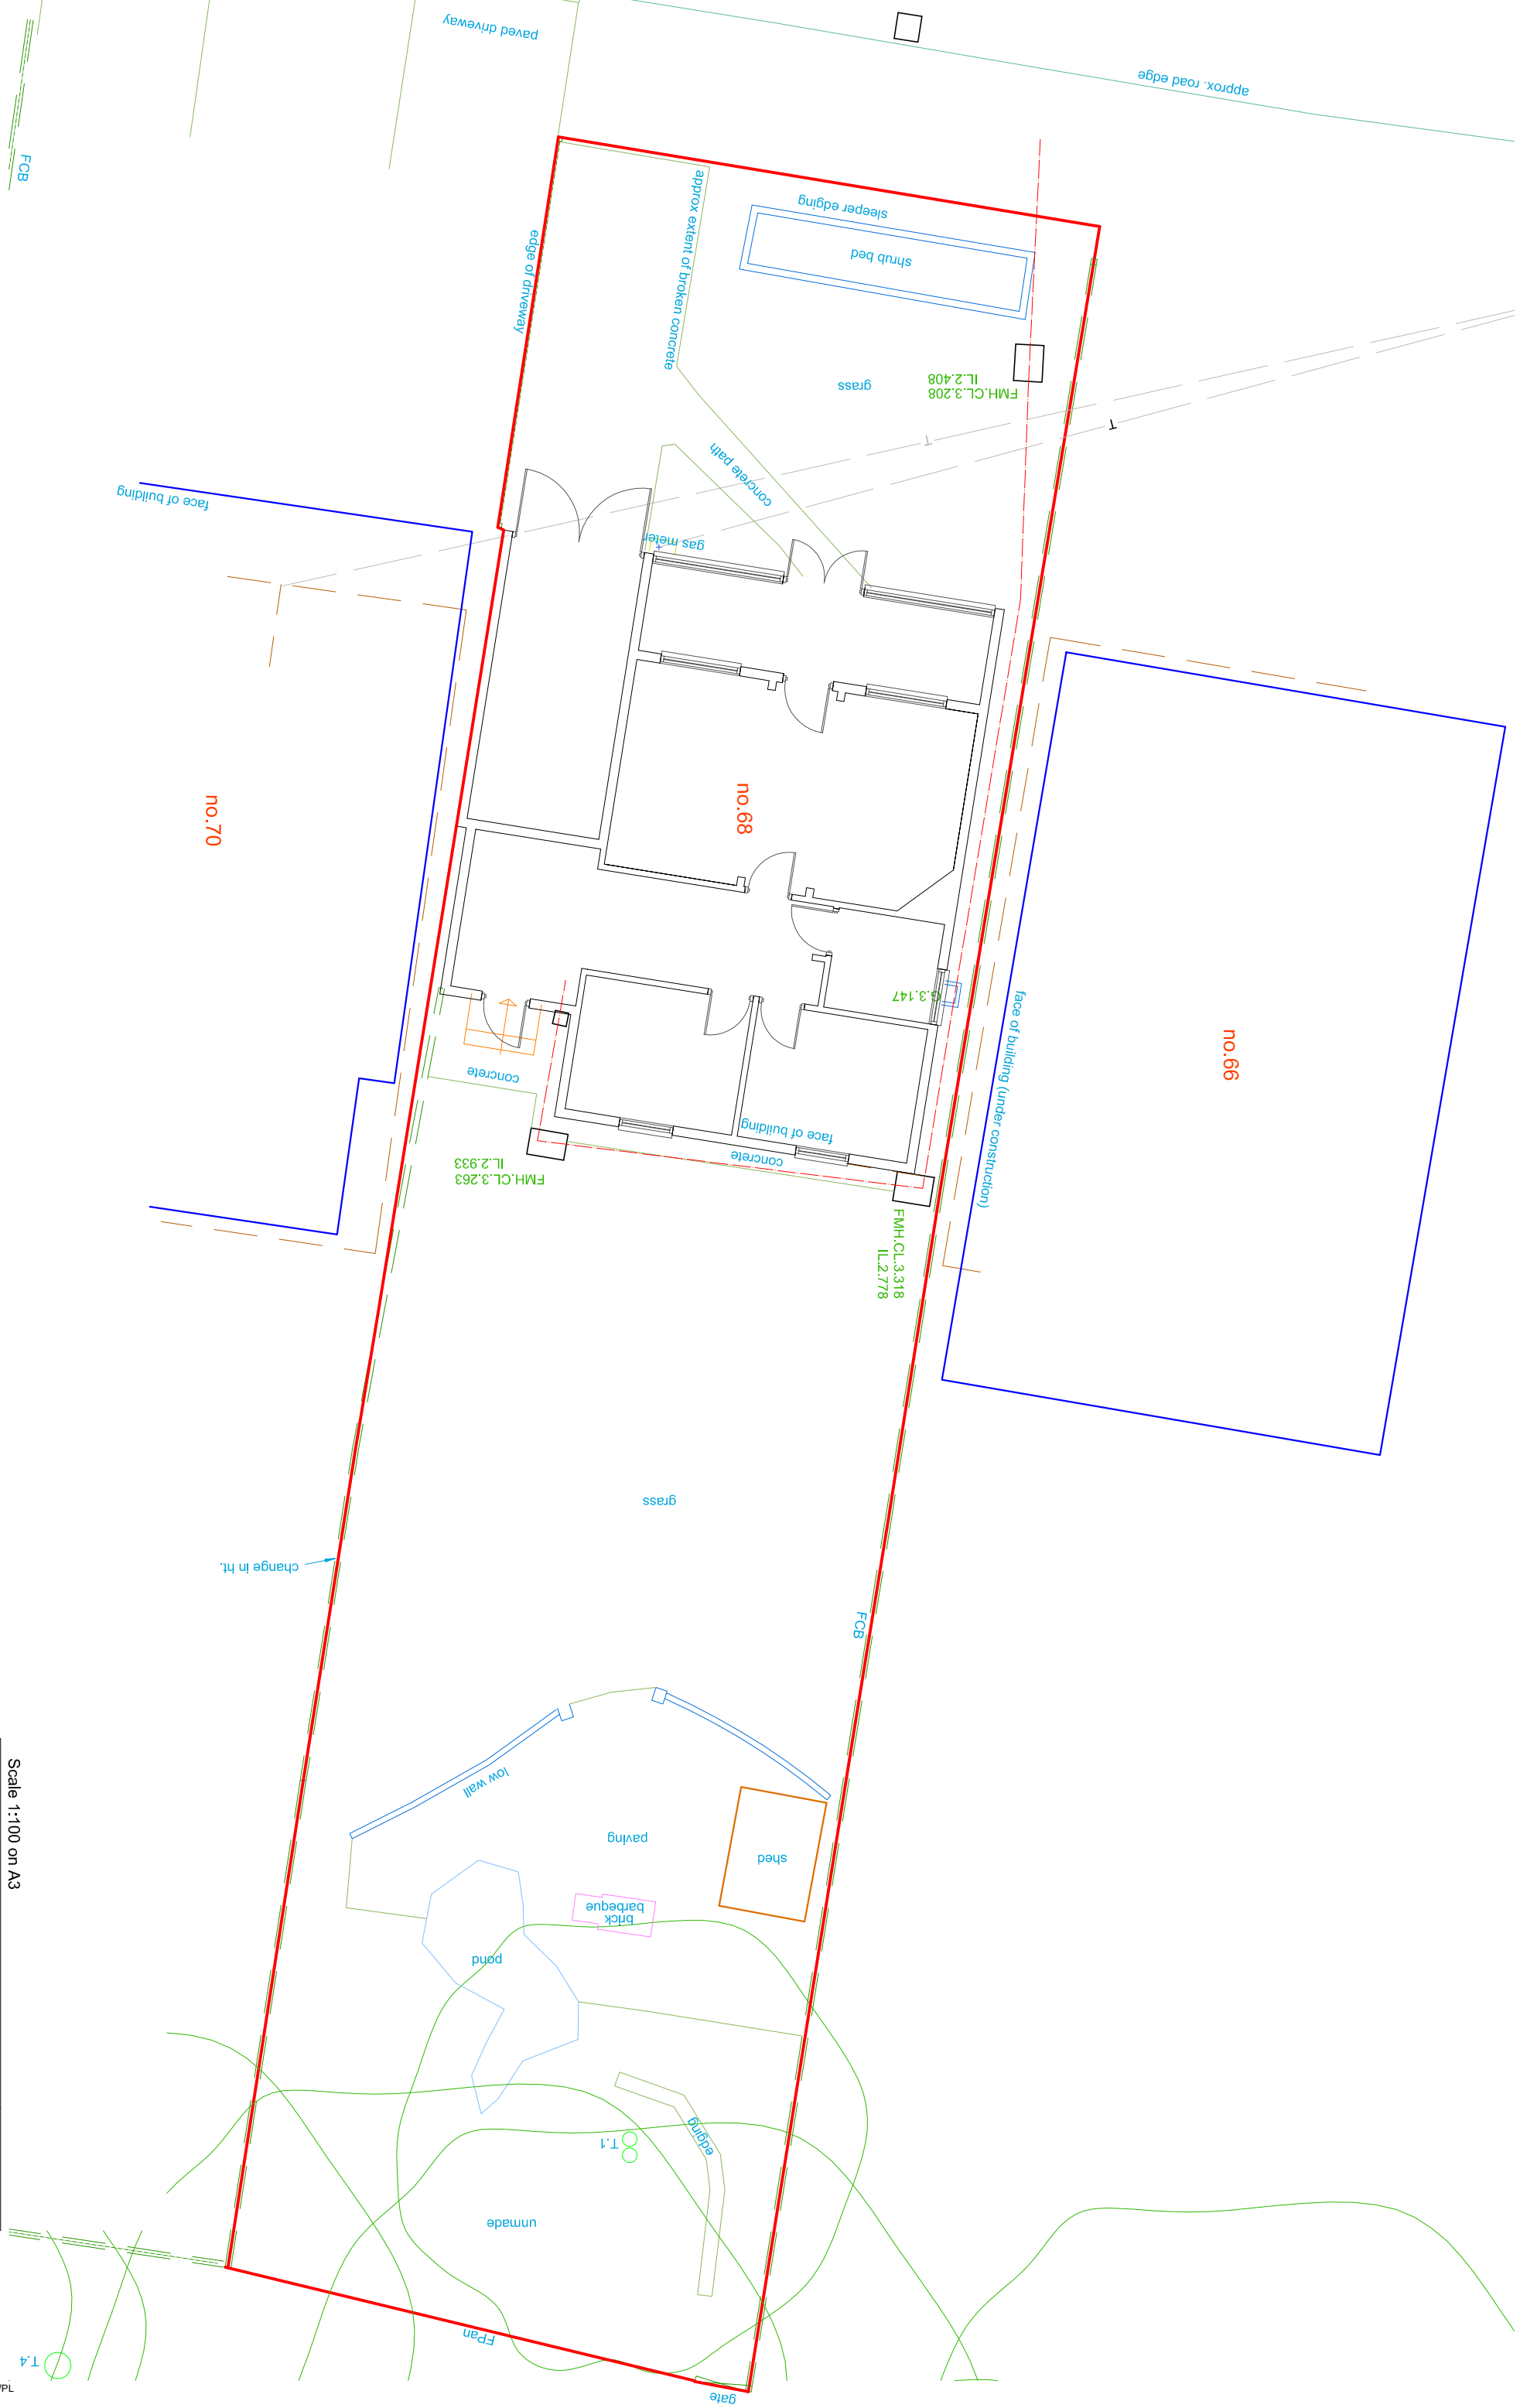

FCB

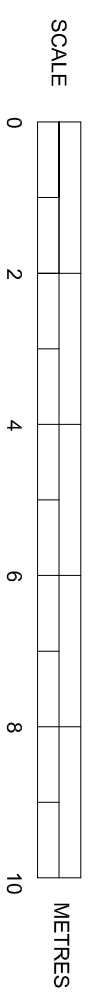

EXISTING PLOT PLAN

Scale 1:100 on A3

SUSSEX BUILDING CONSULTANCY LIMITED

68 ANCTON WAY, MIDDLETON ON SEA,
BOGNOR REGIS, WEST SUSSEX.

SCALE - 1/100 REV - DATE - 28/04/2021

LABC
partner
3 NORTHGATE ROAD
BOGNOR REGIS
PO21 1LZ
TEL - (01243) 961379