




Scale Bar (1:100)

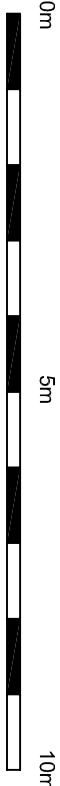


Scale Bar (1:50)

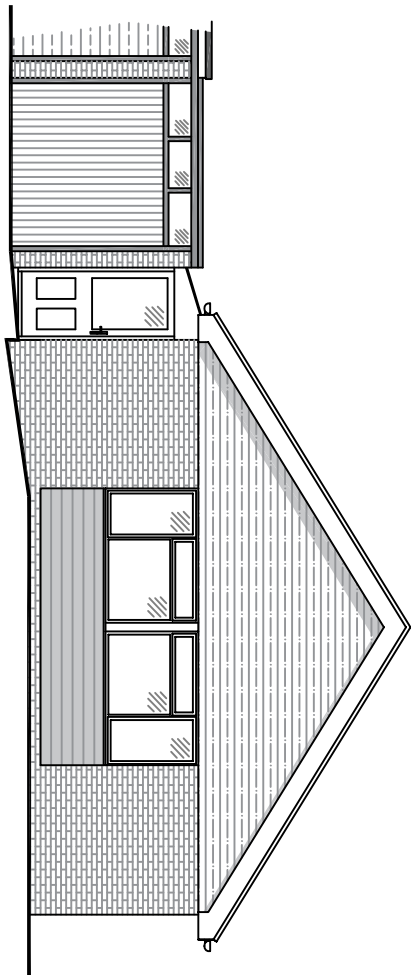


Existing Front (East) Elevation (Scale 1:100)

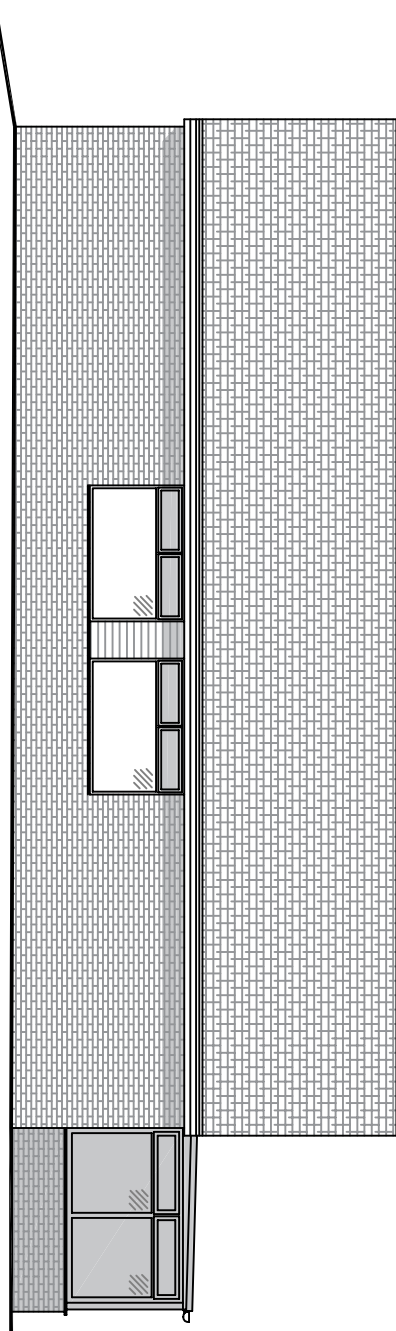


Existing Side (North) Elevation (Scale 1:100)

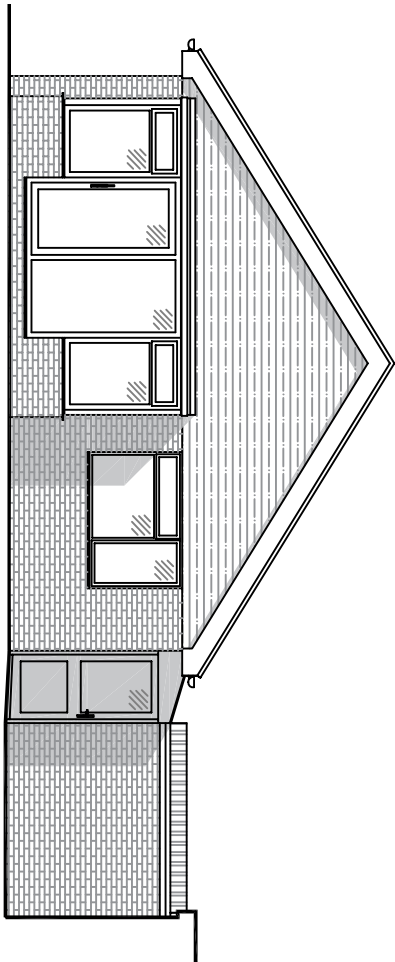


Existing Rear (West) Elevation (Scale 1:100)

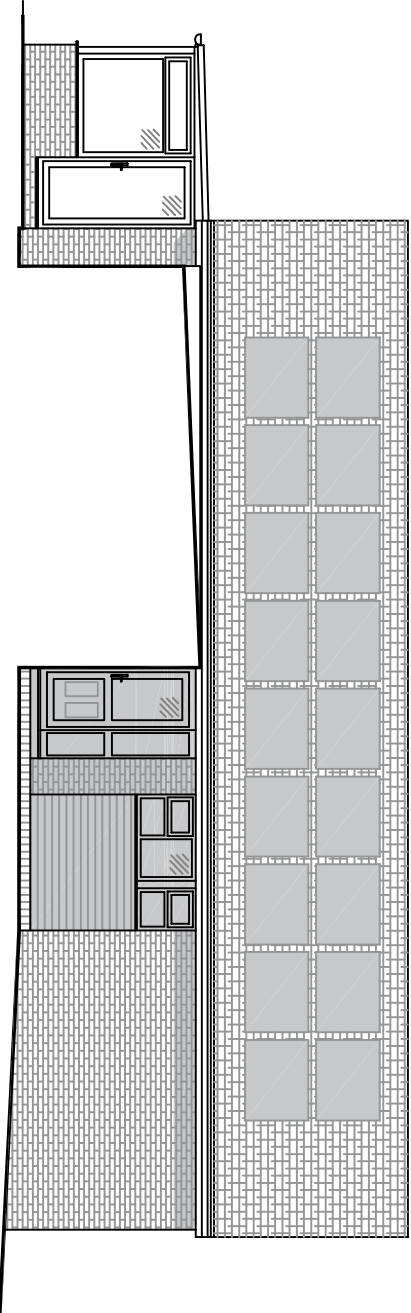

Existing Side (South) Elevation (Scale 1:100)

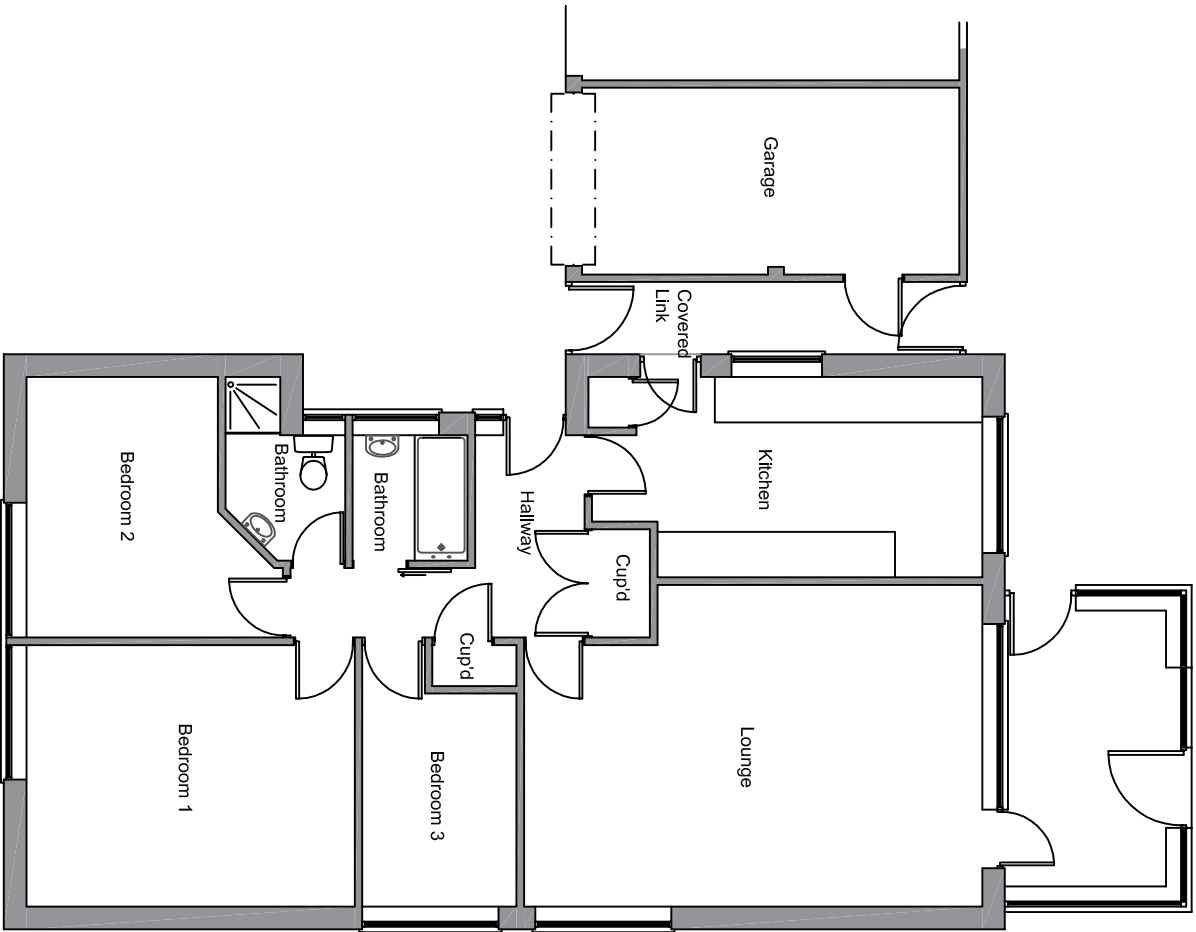

Existing Ground Floor Plan (Scale 1:100)

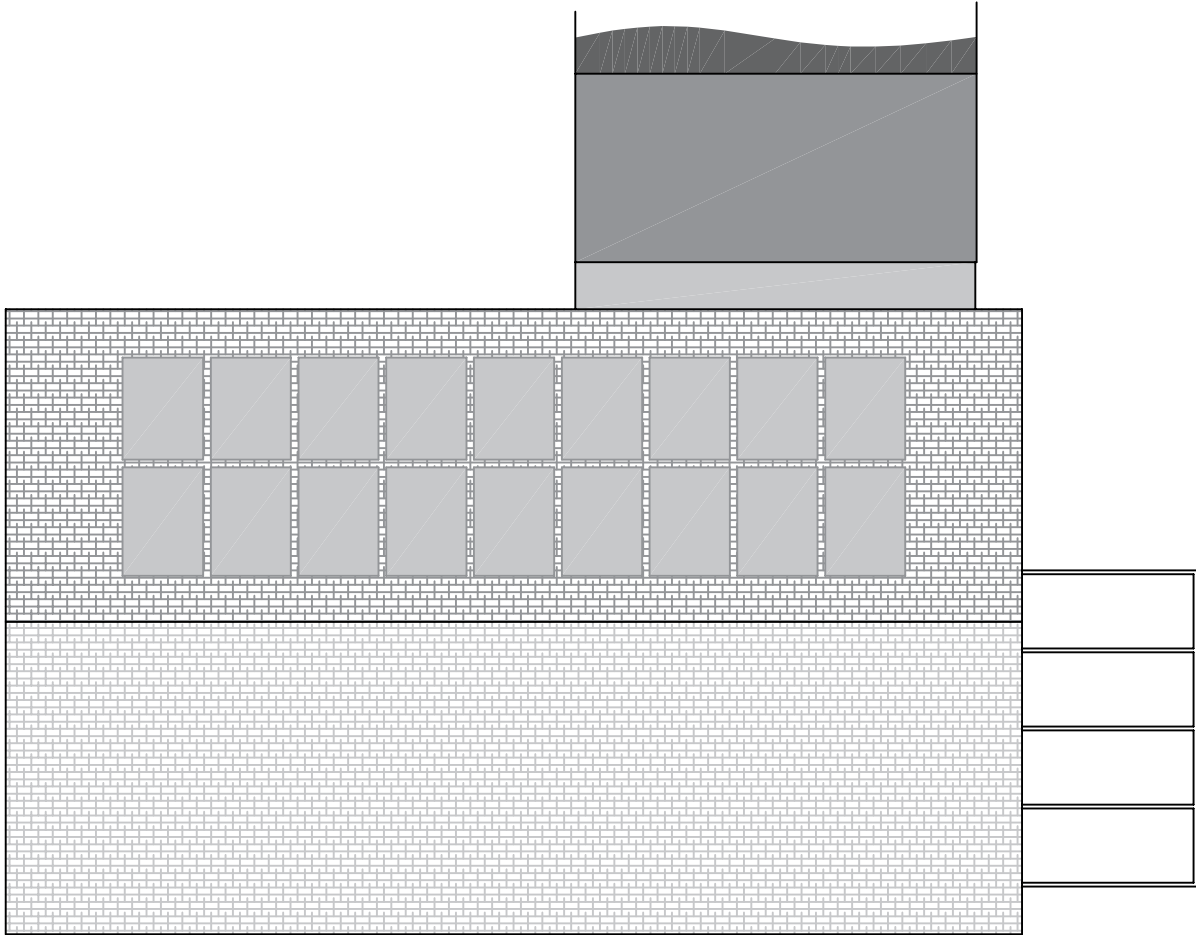

Existing Roof Plan (Scale 1:100)