




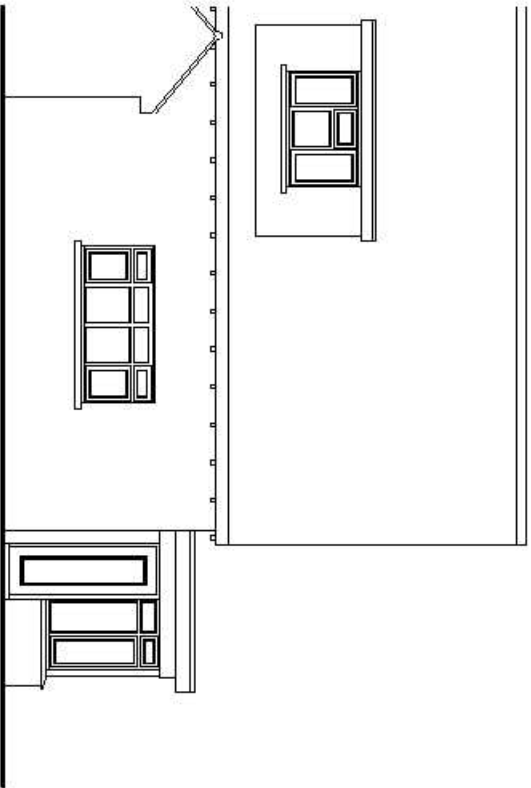


SIDE ELEVATION

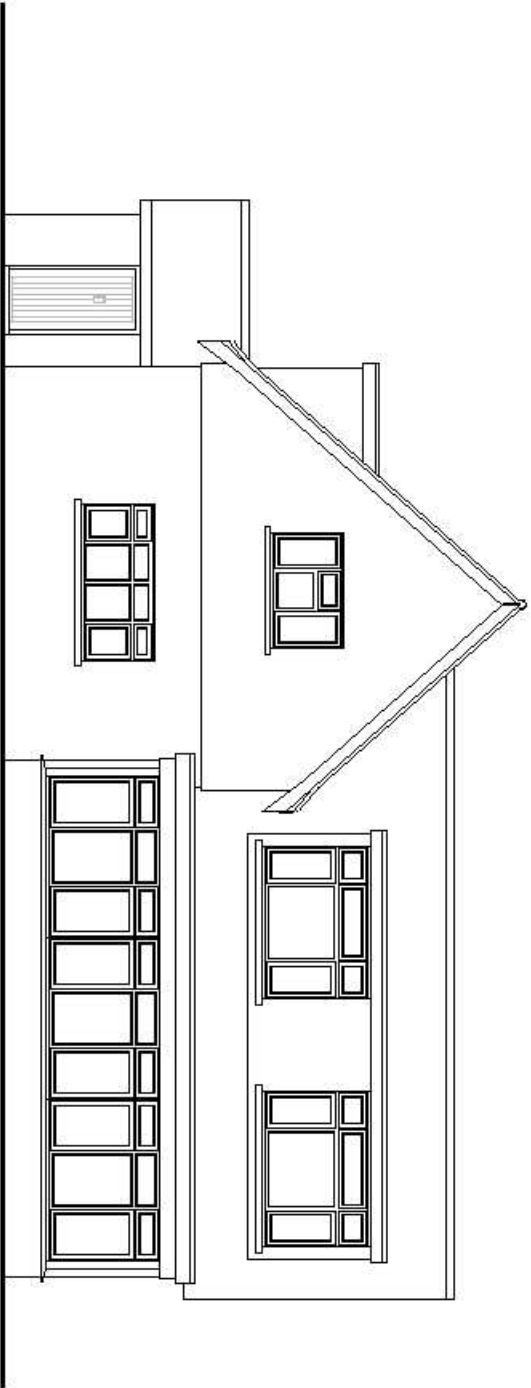

FRONT ELEVATION

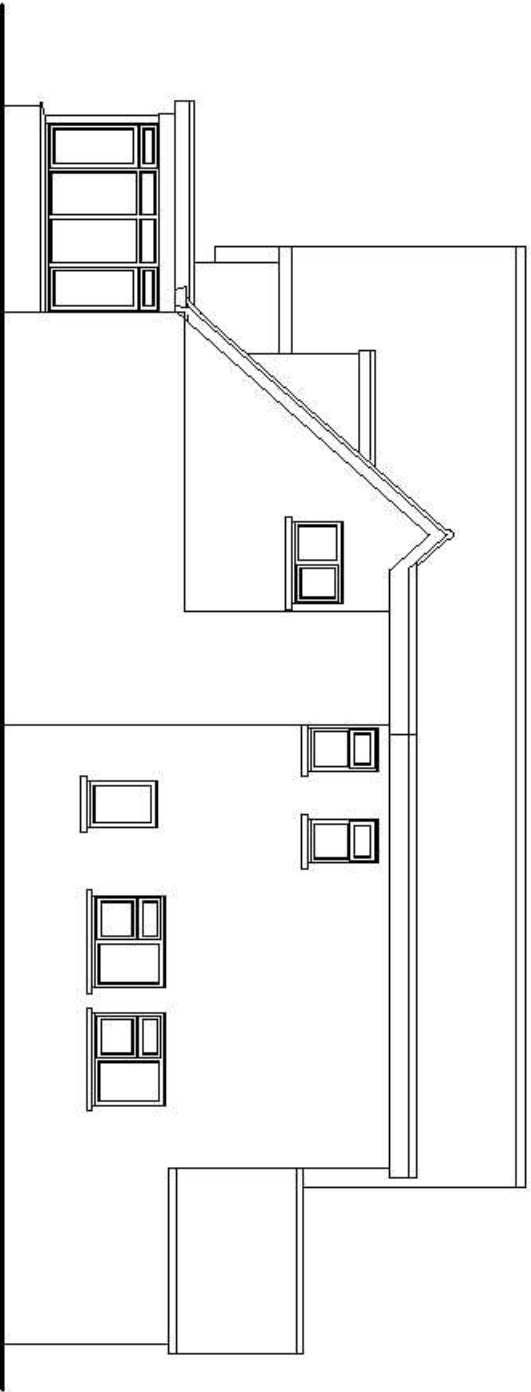

SIDE ELEVATION

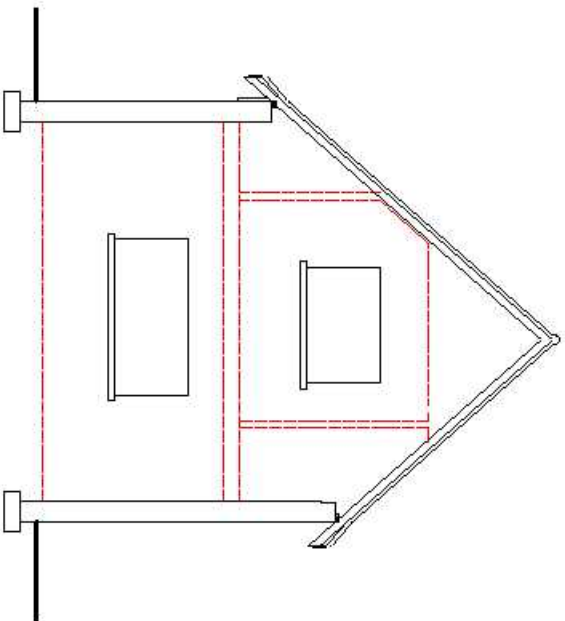

CROSS SECTION

NOTES

ROOF - Interlocking concrete tiles to pitched roof to planning approval.

WALLS - Face brickwork to planning approval and to match with existing.

WINDOWS/DOORS - White framed PVC double glazed units.

EXISTING ELEVATIONS



SUSSEX BUILDING CONSULTANCY LIMITED	SBCL
PROJECT - 4 SEA WAY, MIDDLETON ON SEA	
BOGNOR REGIS.	
SCALE - 1/100 REV - DATE - 10/11/2008	
1 CONSULTANT PROJECT ARCHITECT 2008 100 TEL: 01243 812100	