
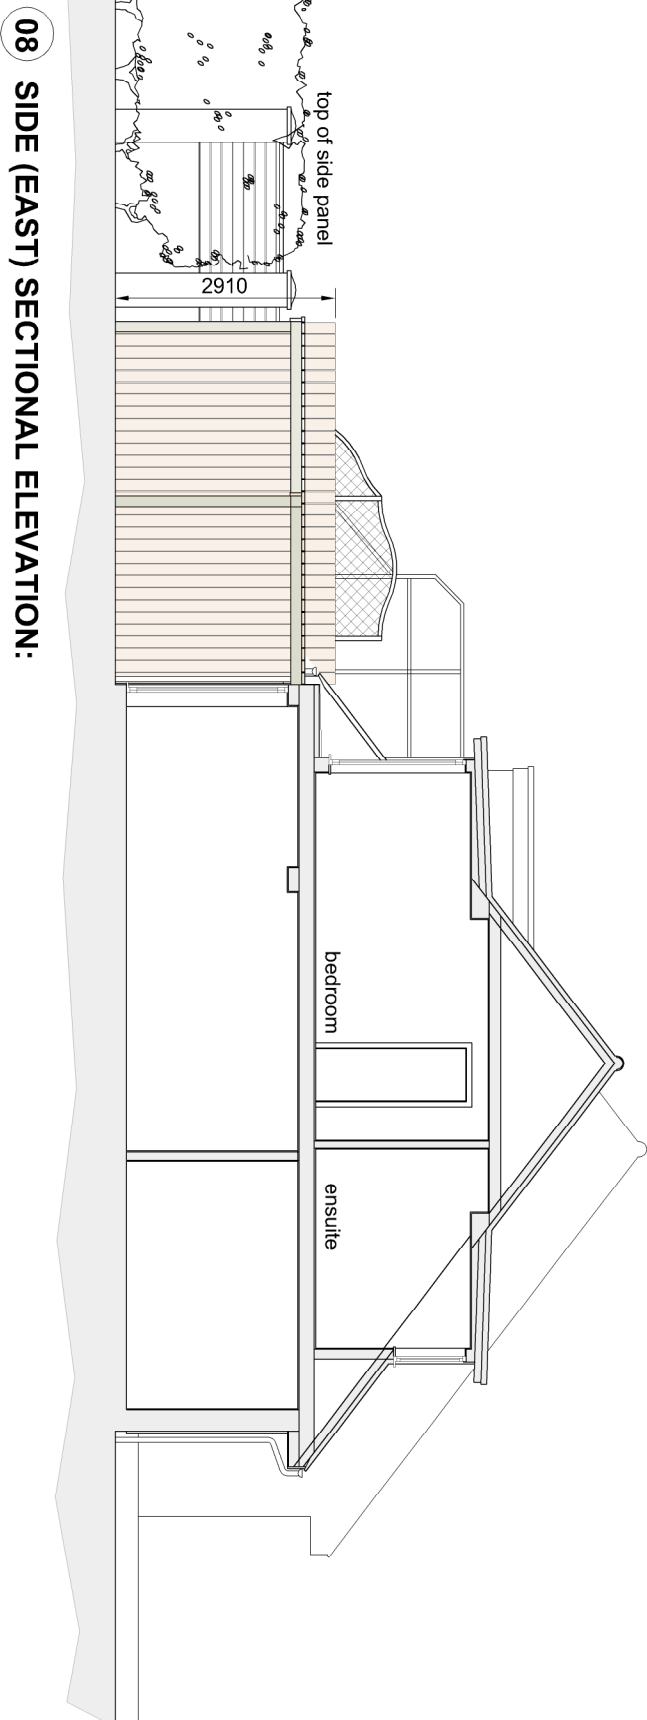
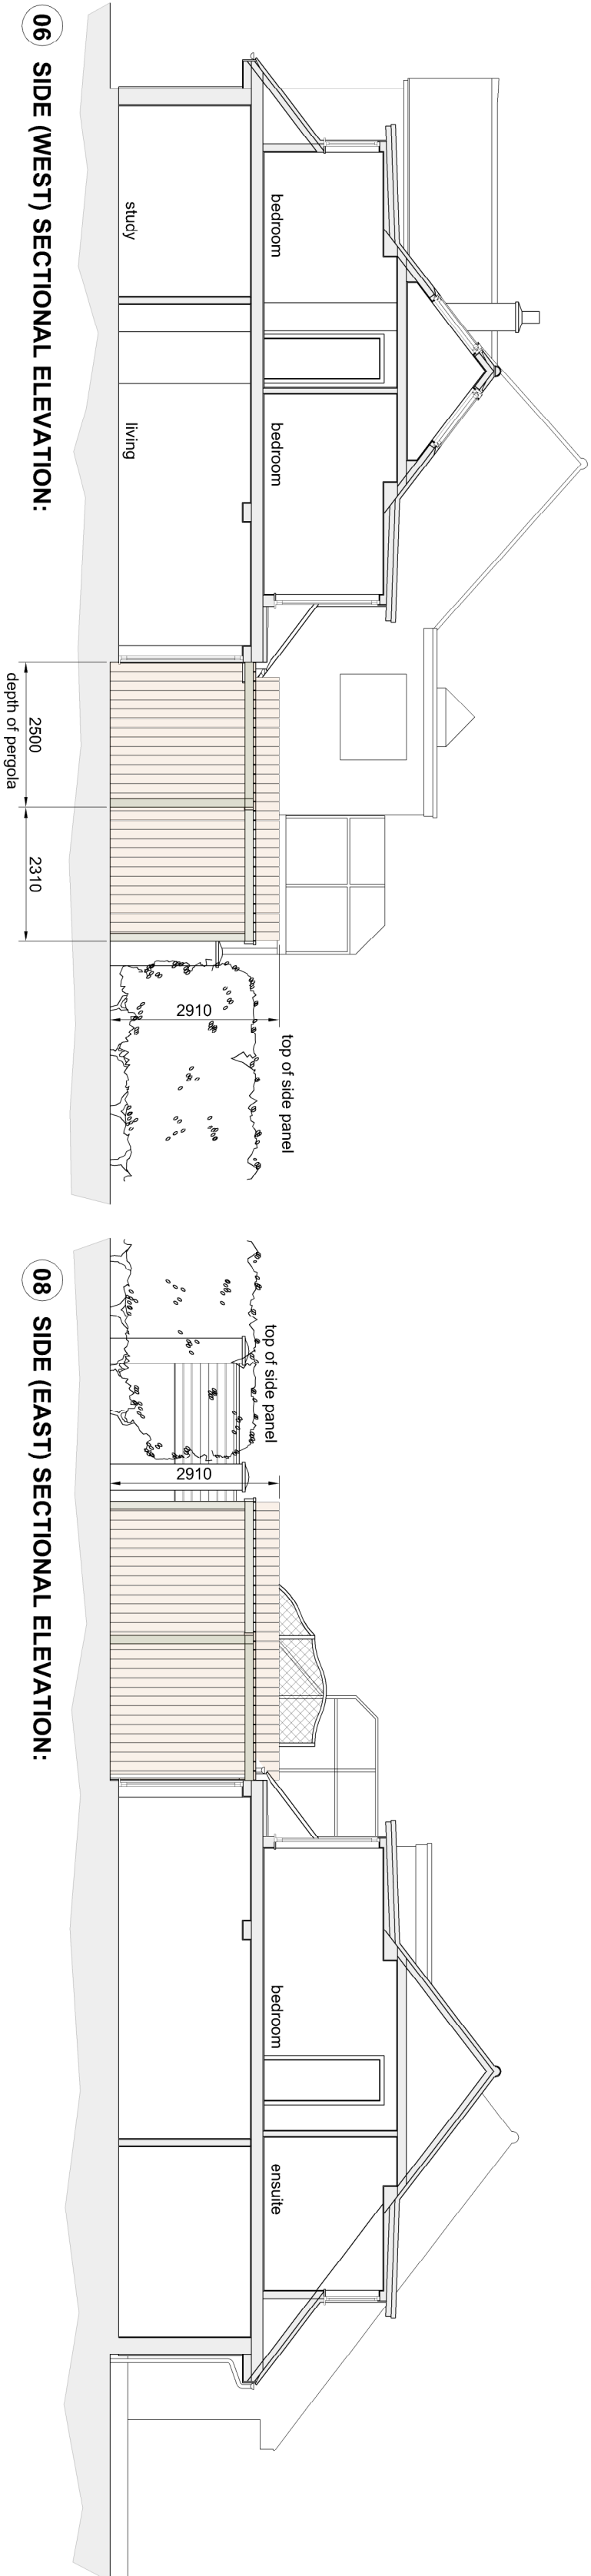
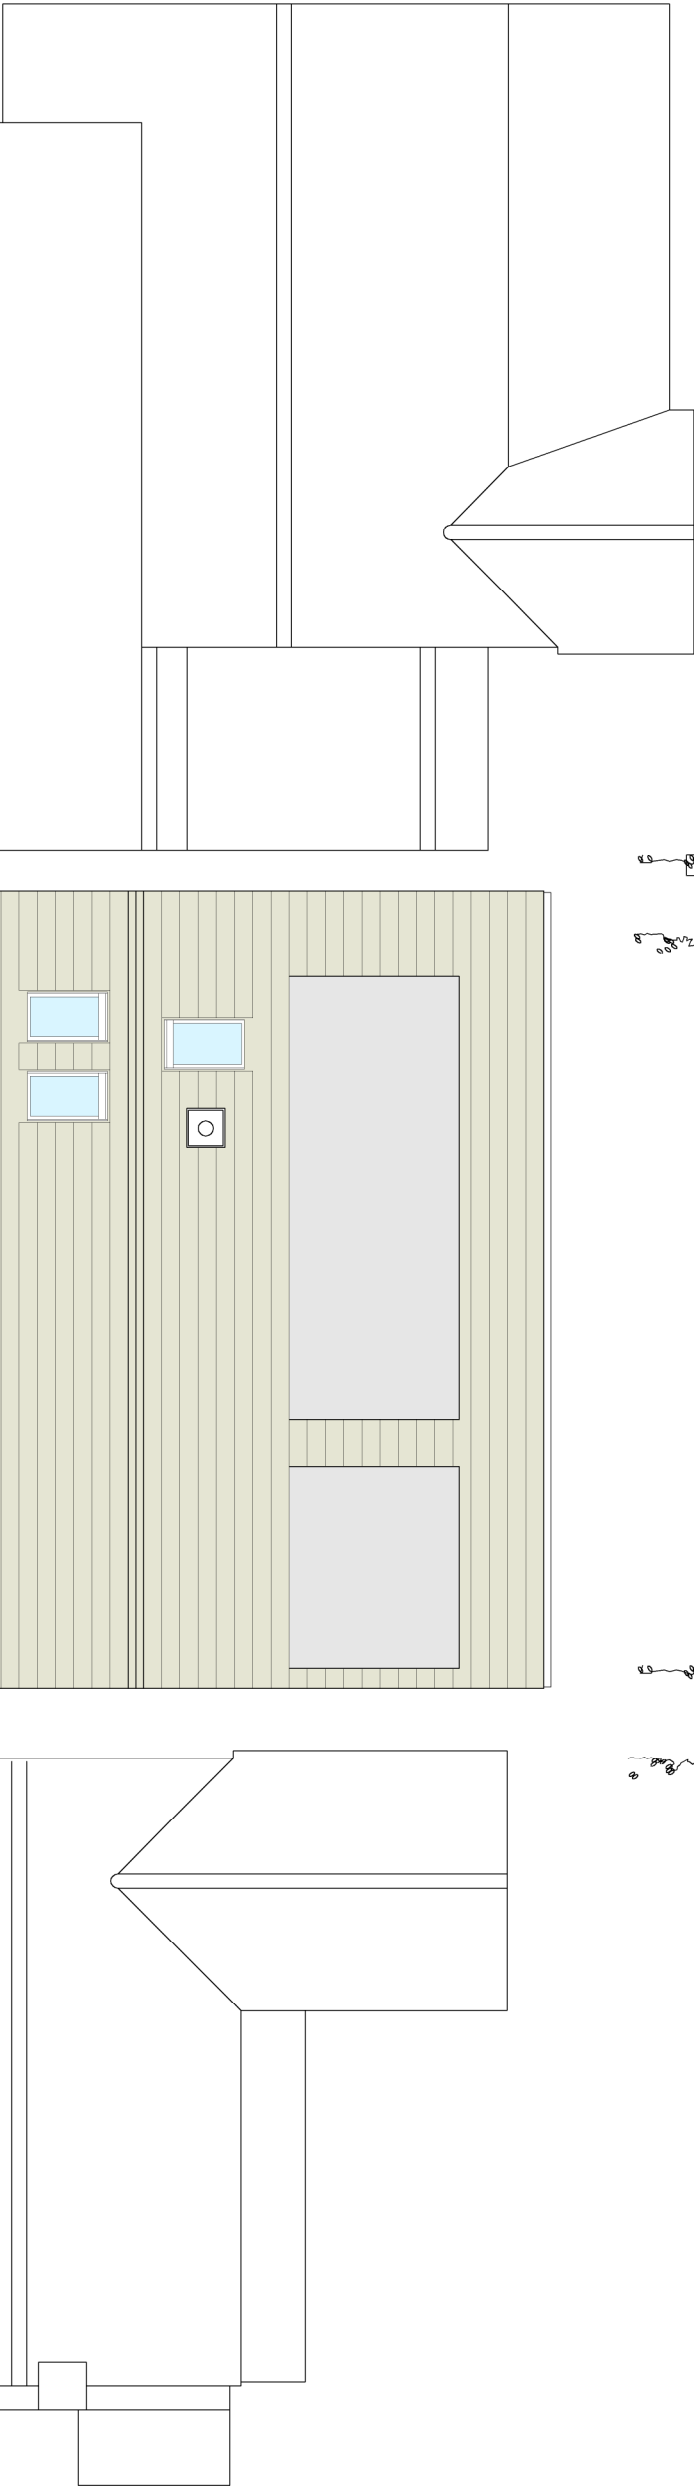
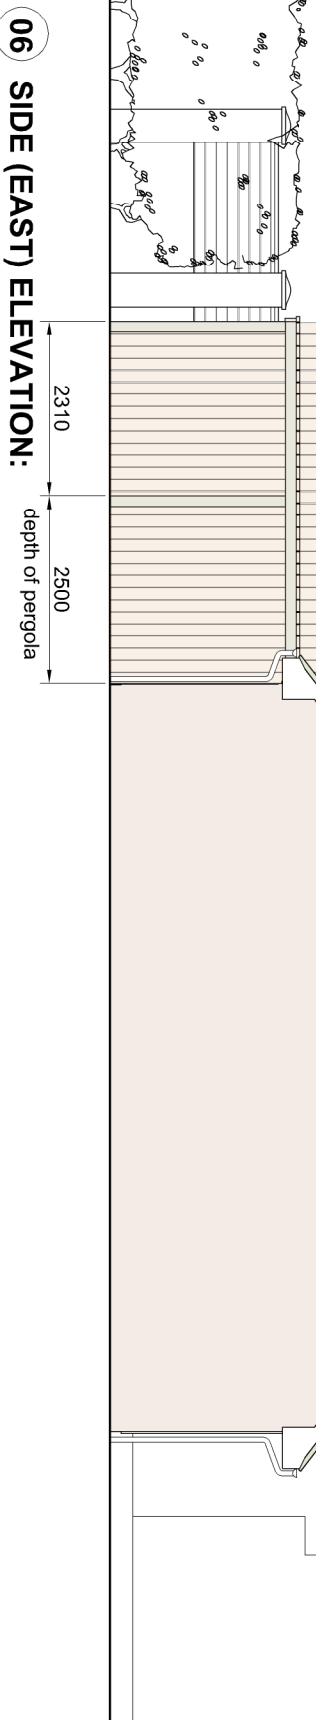
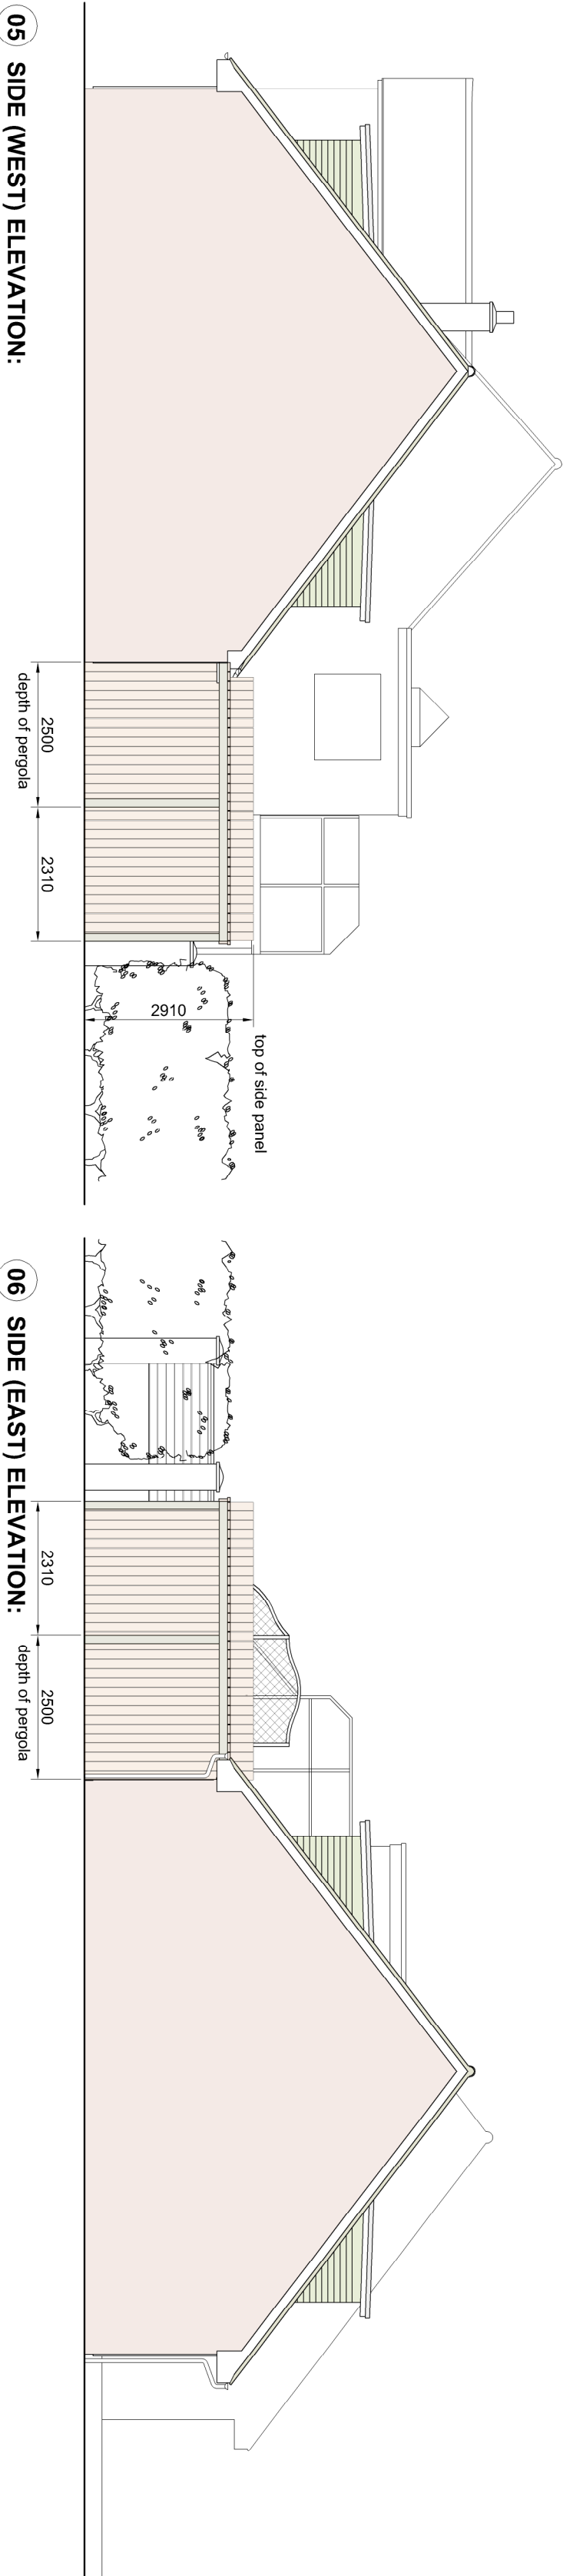
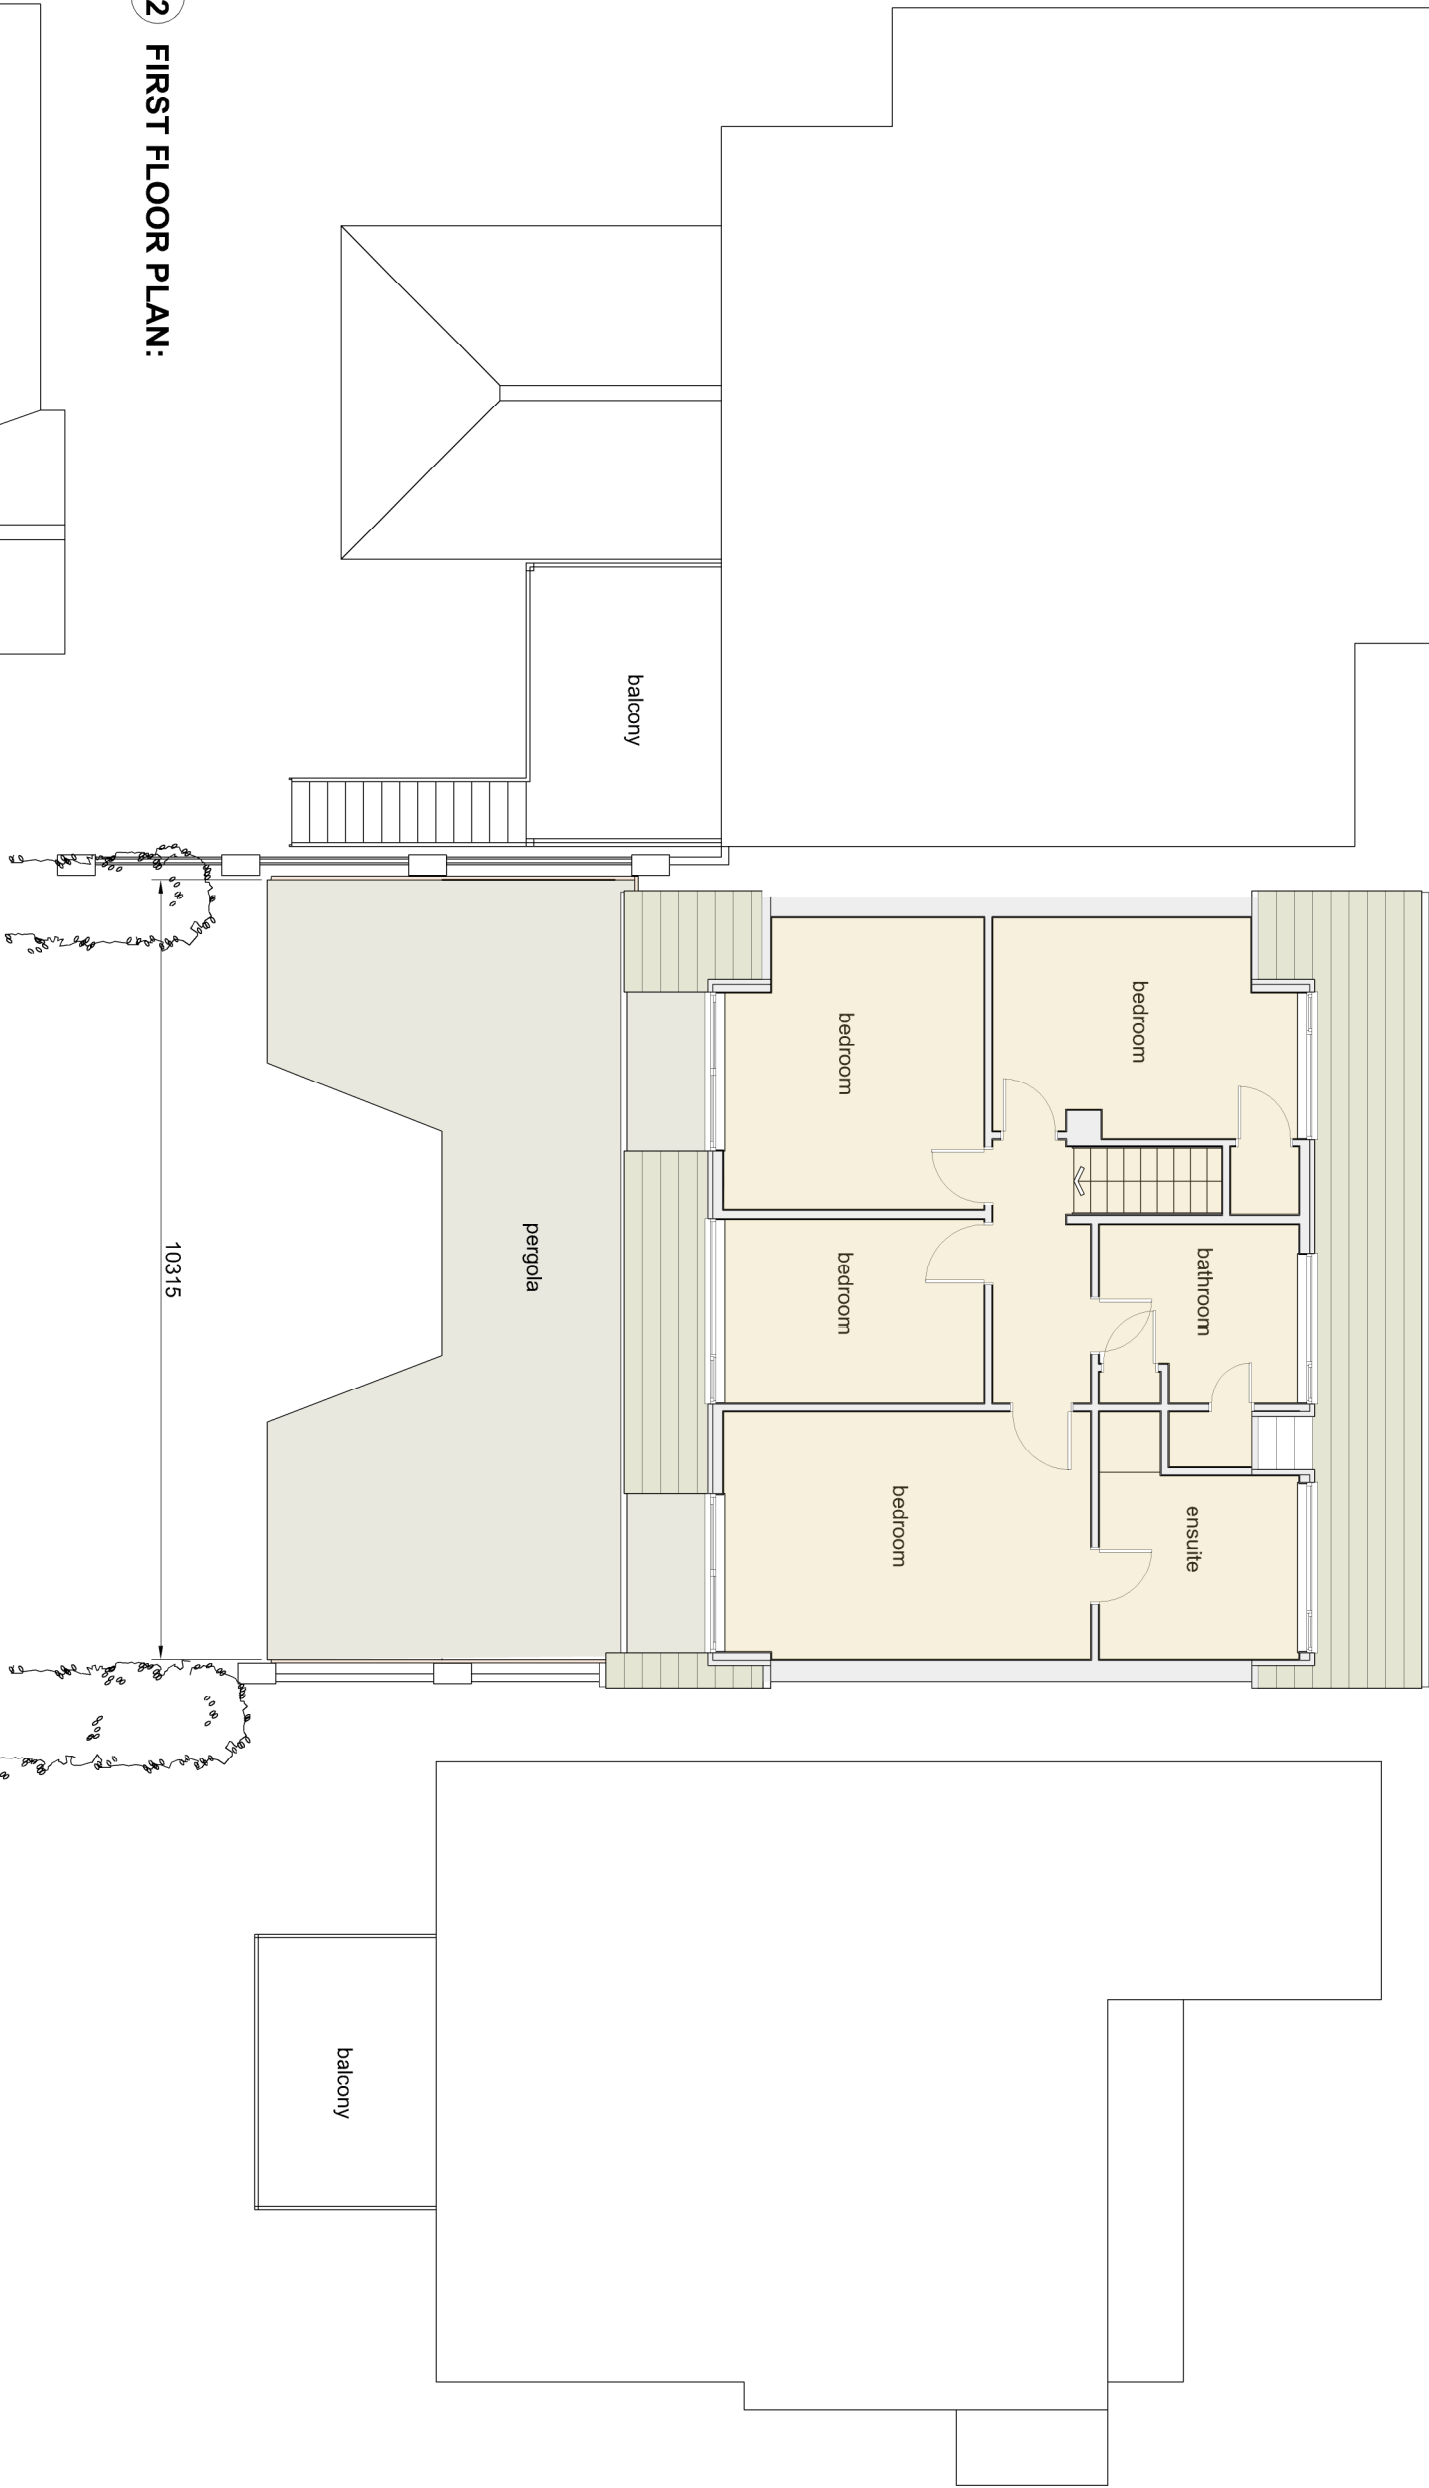
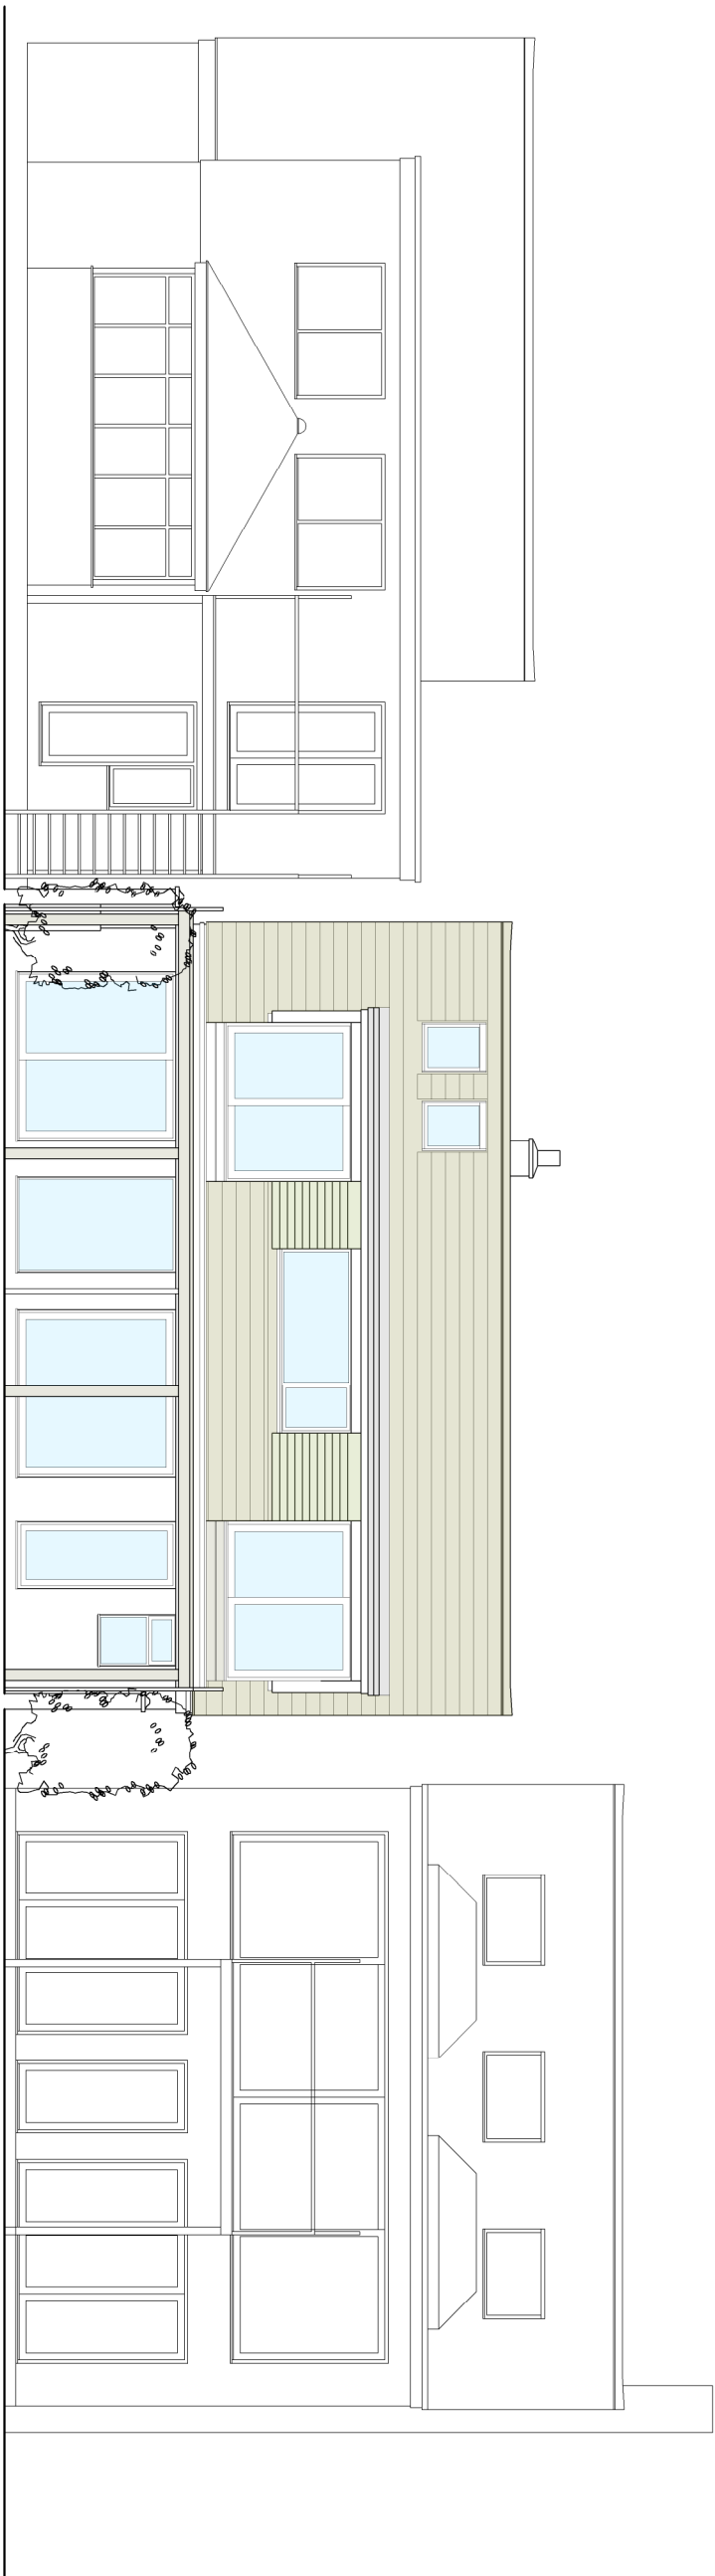


notes

4. The contractor must check the building construction on the spot to be the commencement of the works.

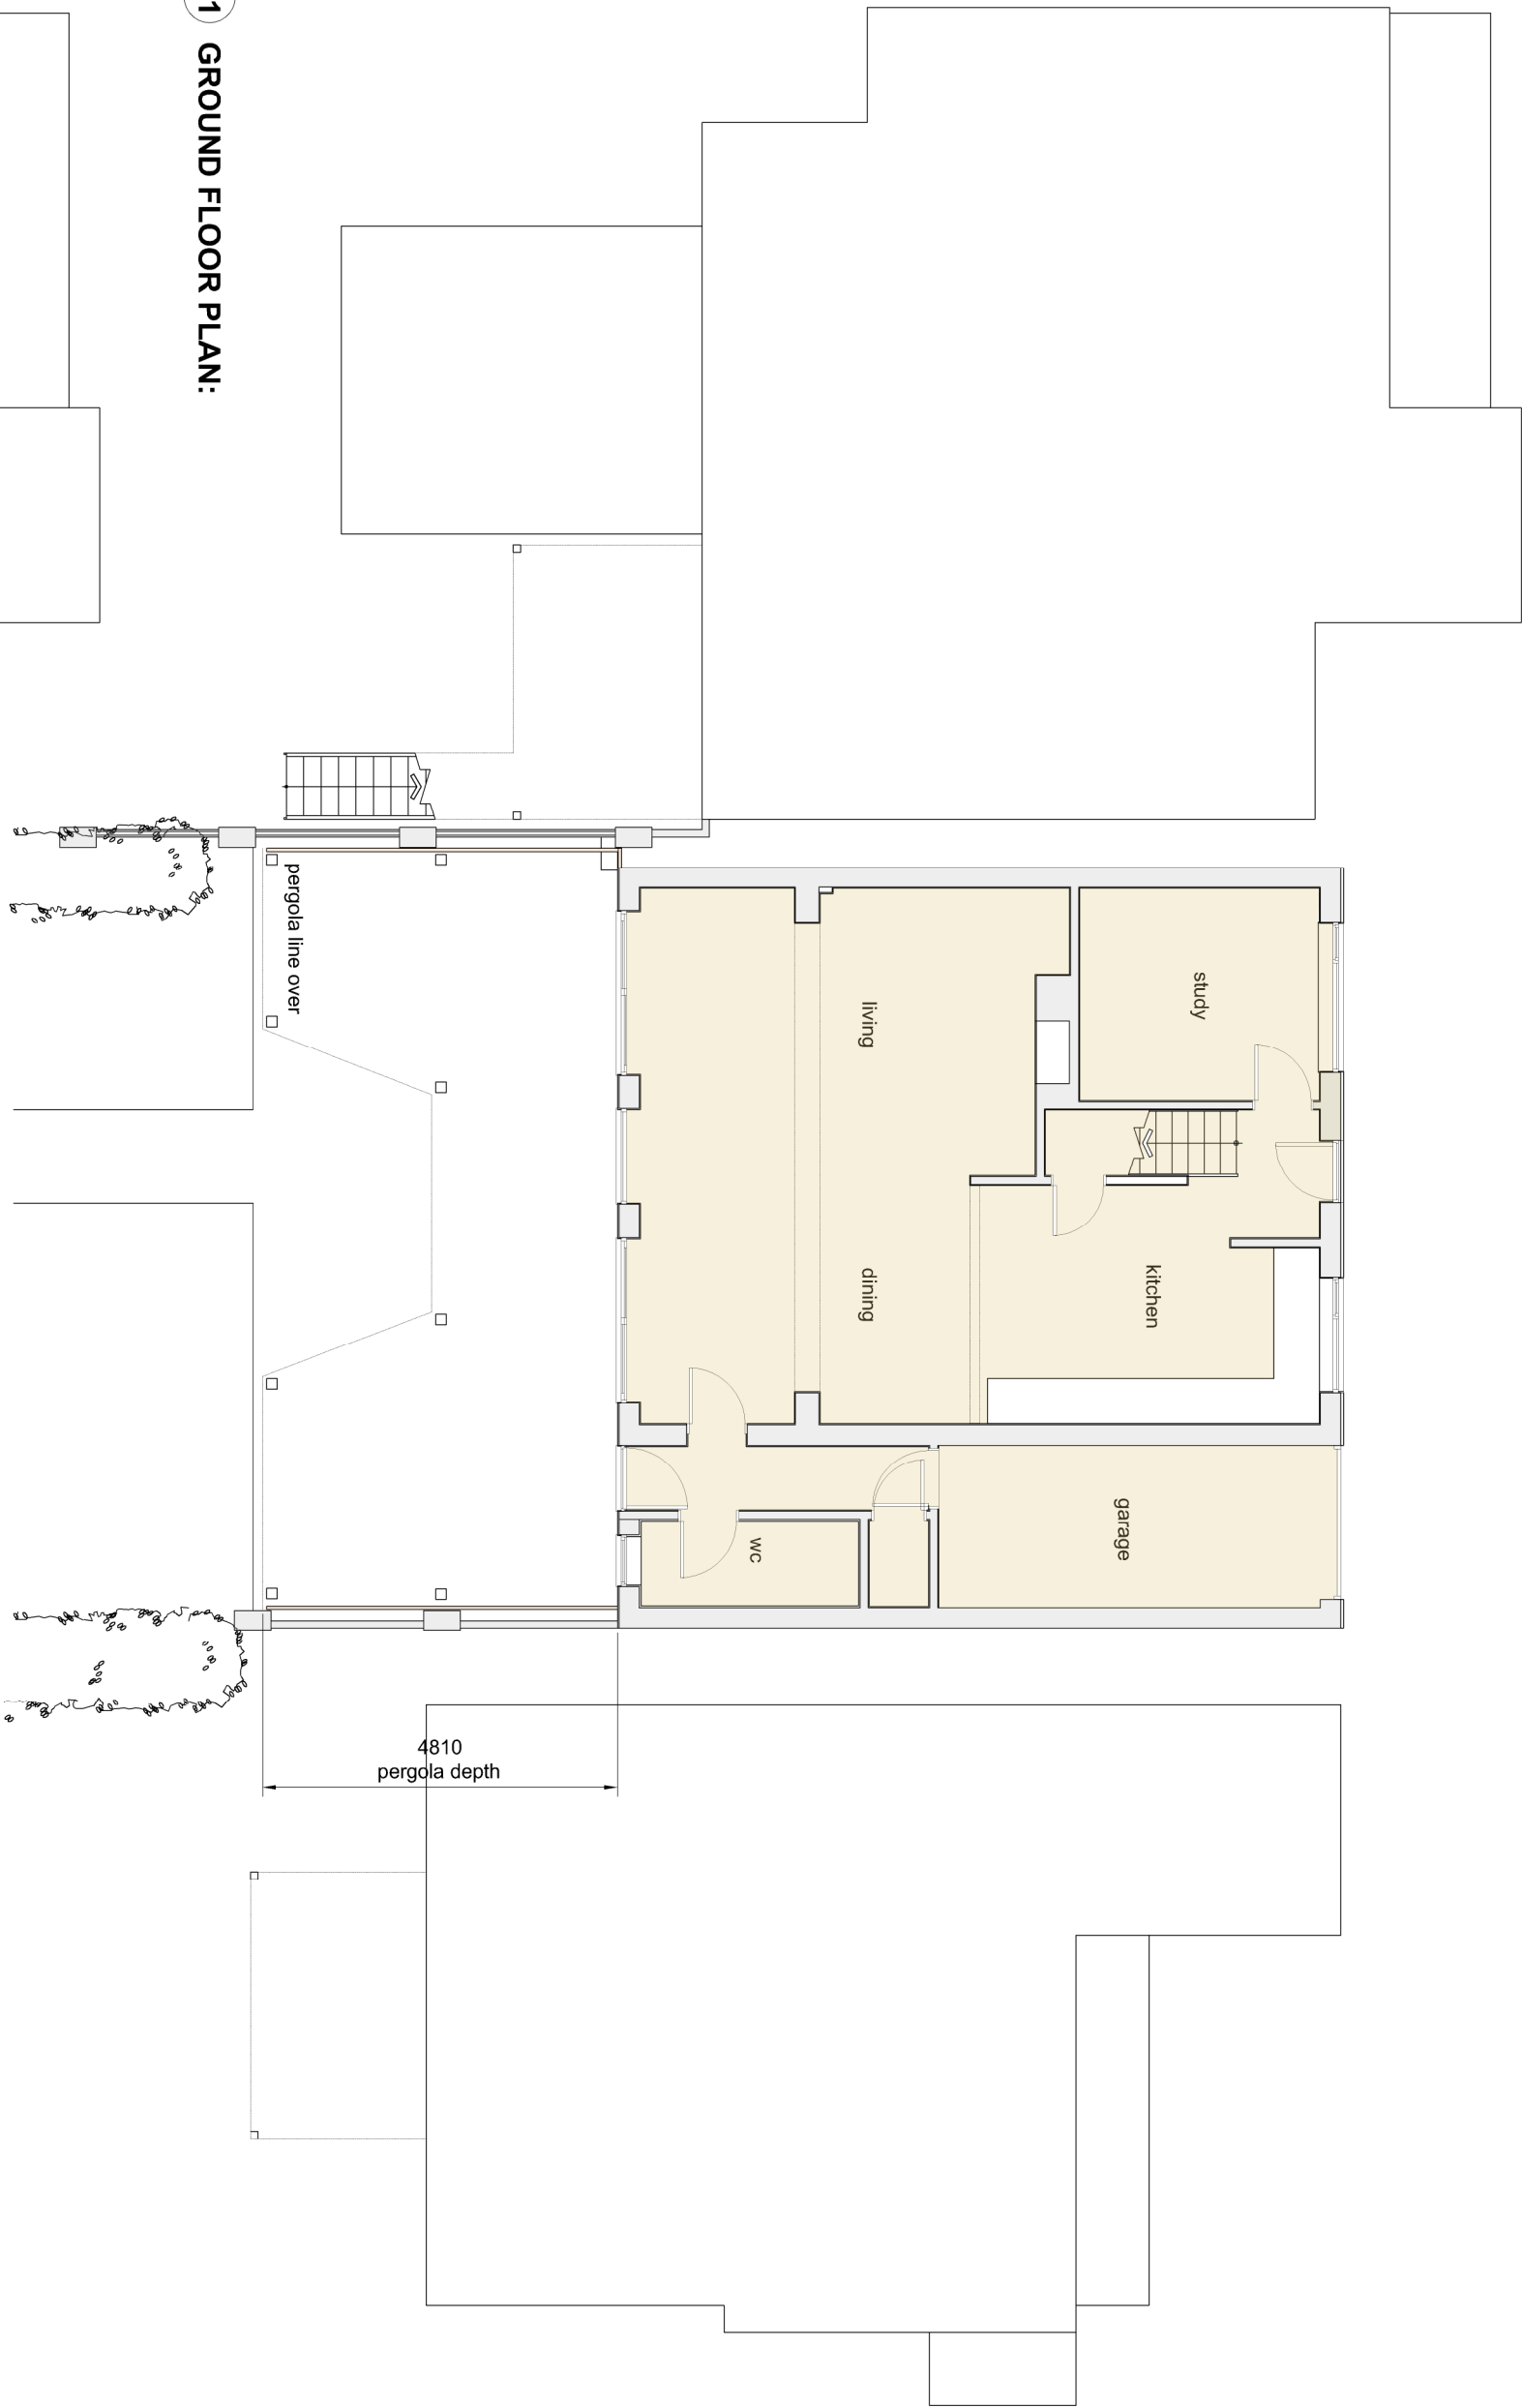

revision

neil cale architect

creative design & planning

3, Telford Court, Liphook, Hampshire, GU30 7TE

01/2024








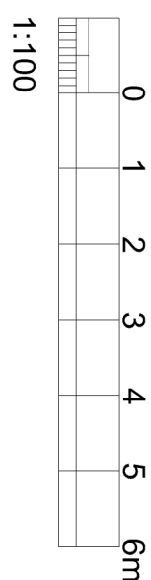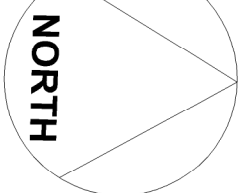

BAR/103