


notes


4. The contractor must check the building construction on site prior to the commencement of the works.

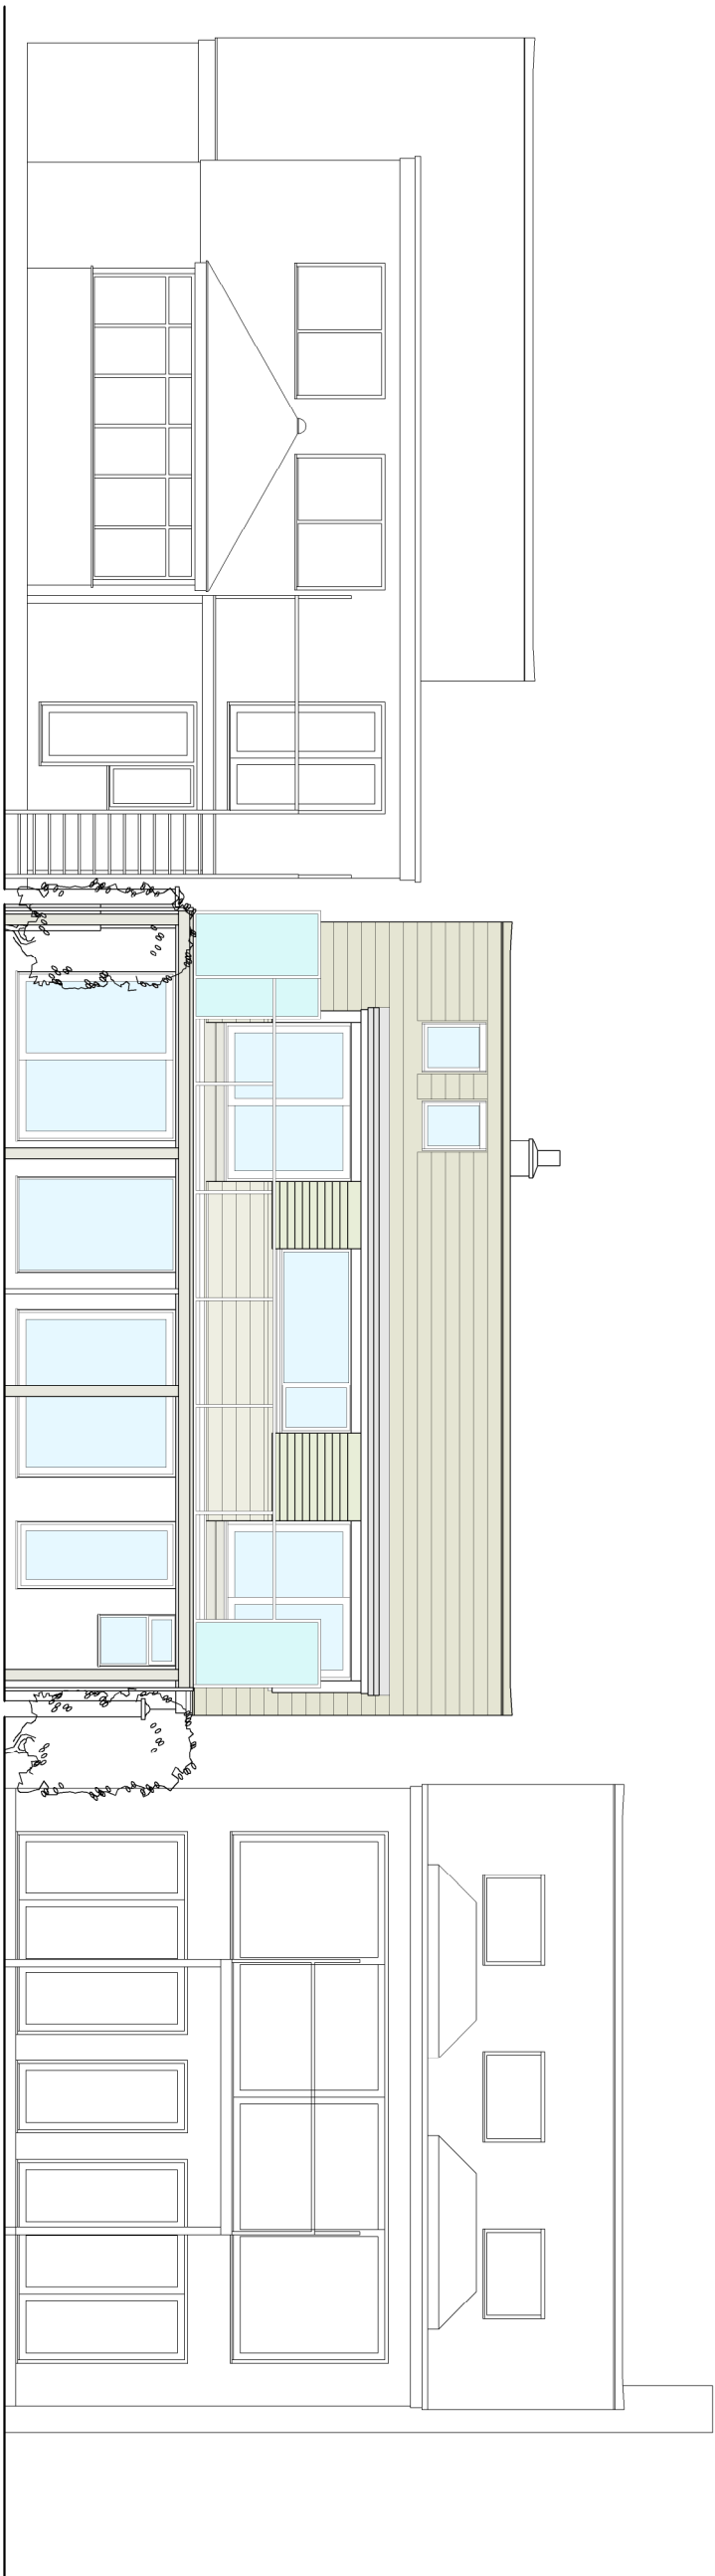


04 REAR (SOUTH) ELEVATION:




01 GROUND FLOOR PLAN:

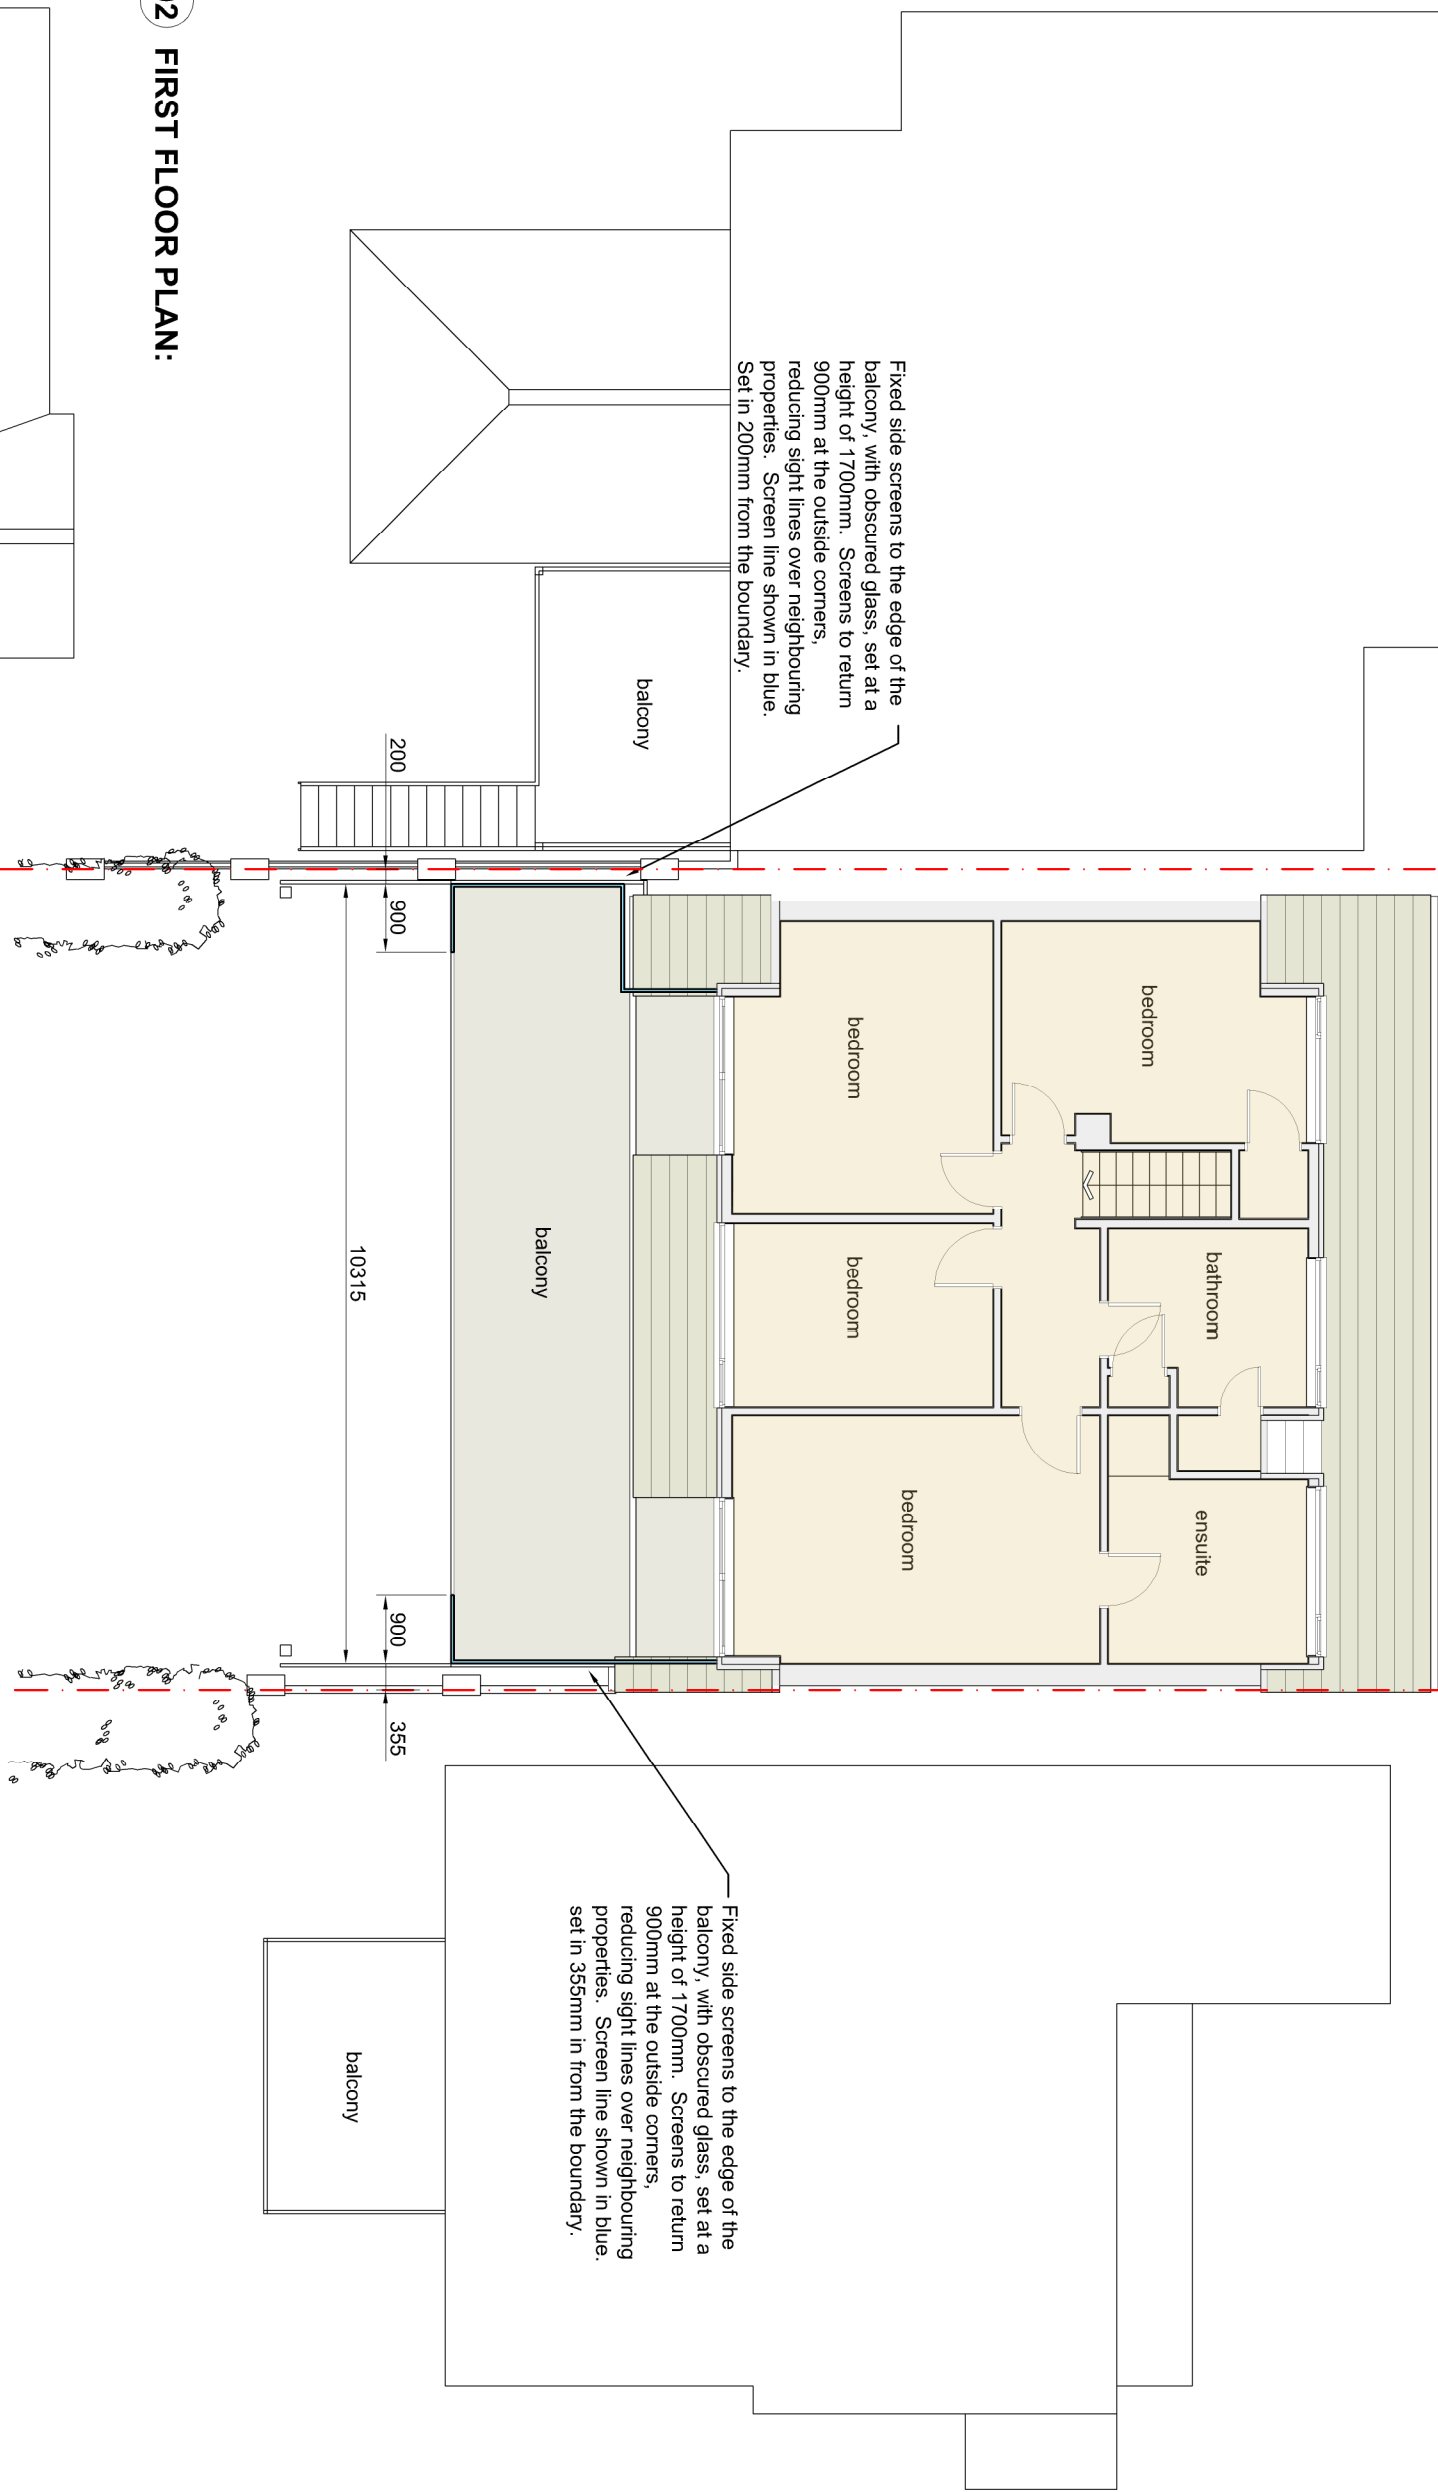


02 FIRST FLOOR PLAN:

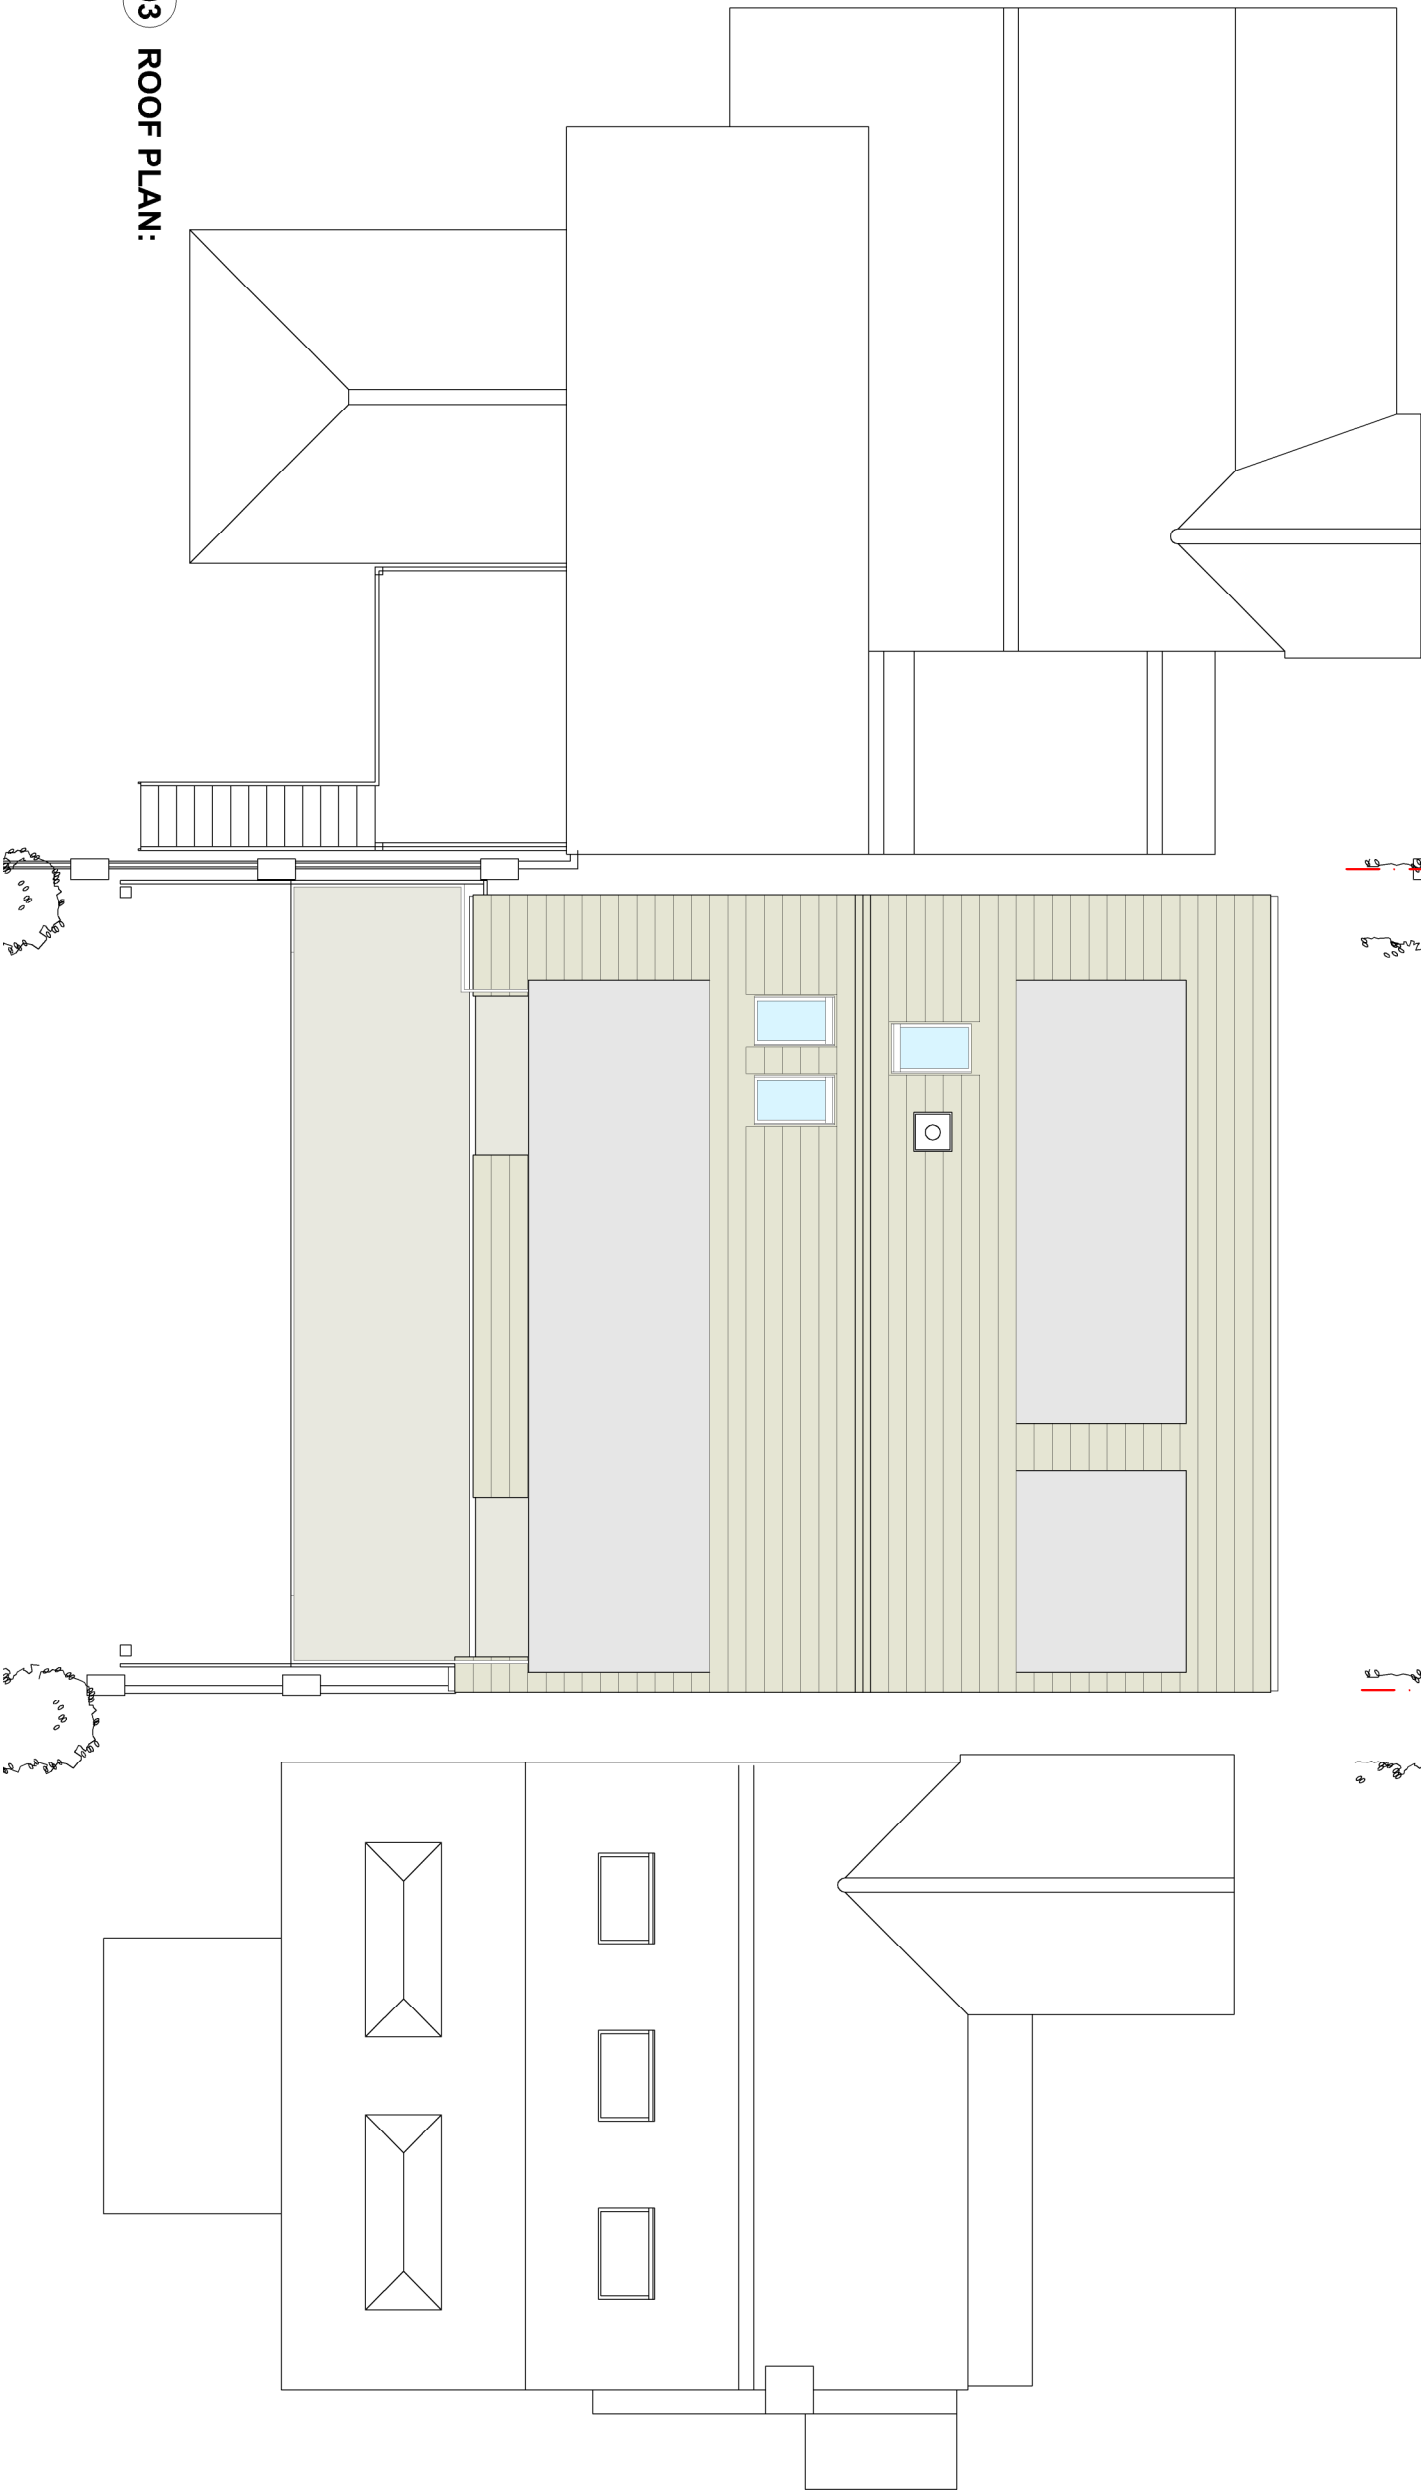

03 ROOF PLAN:

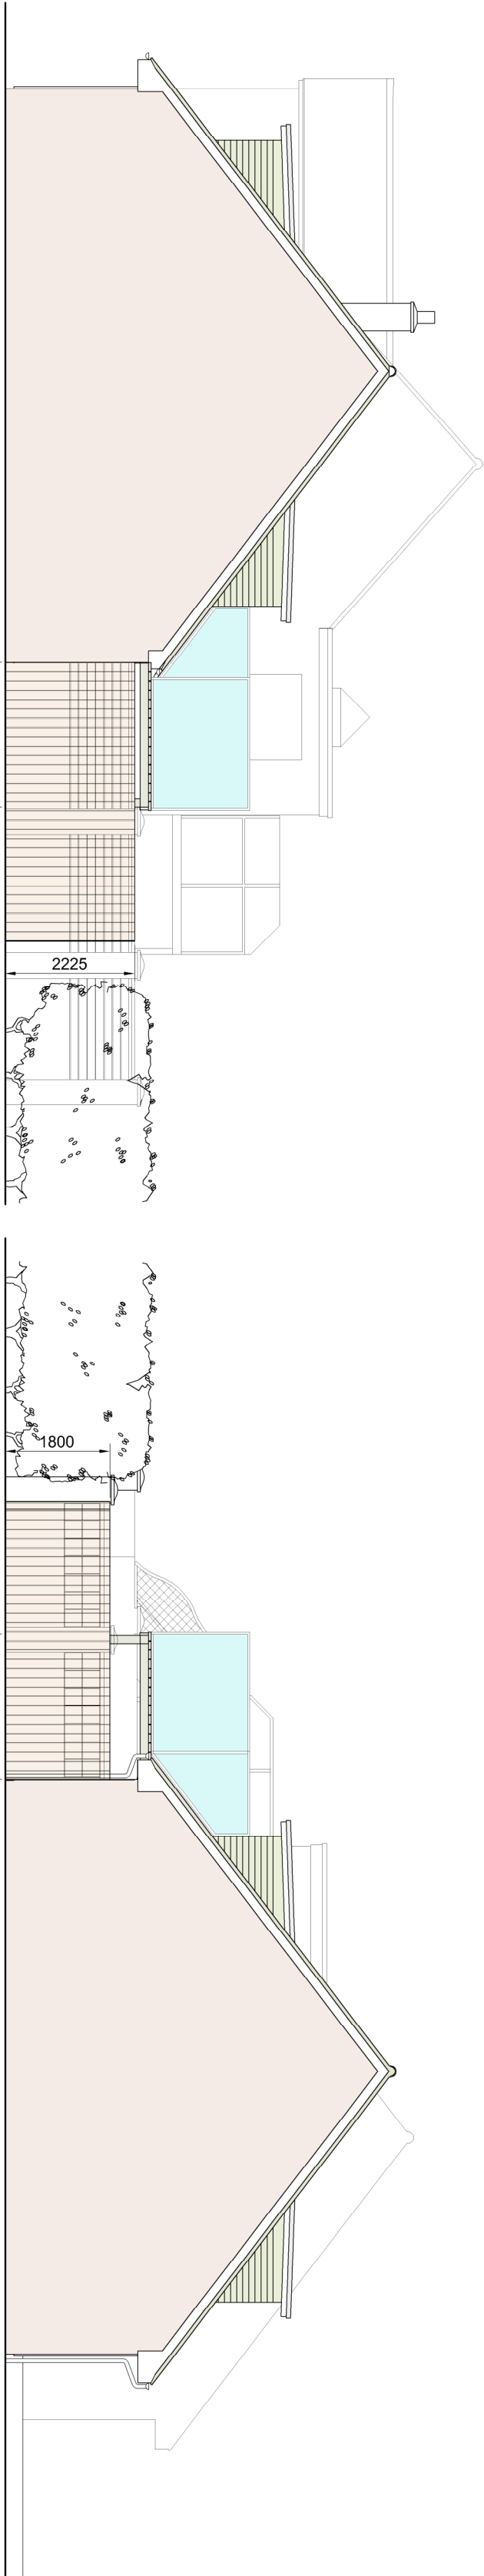



05 SIDE (WEST) ELEVATION:

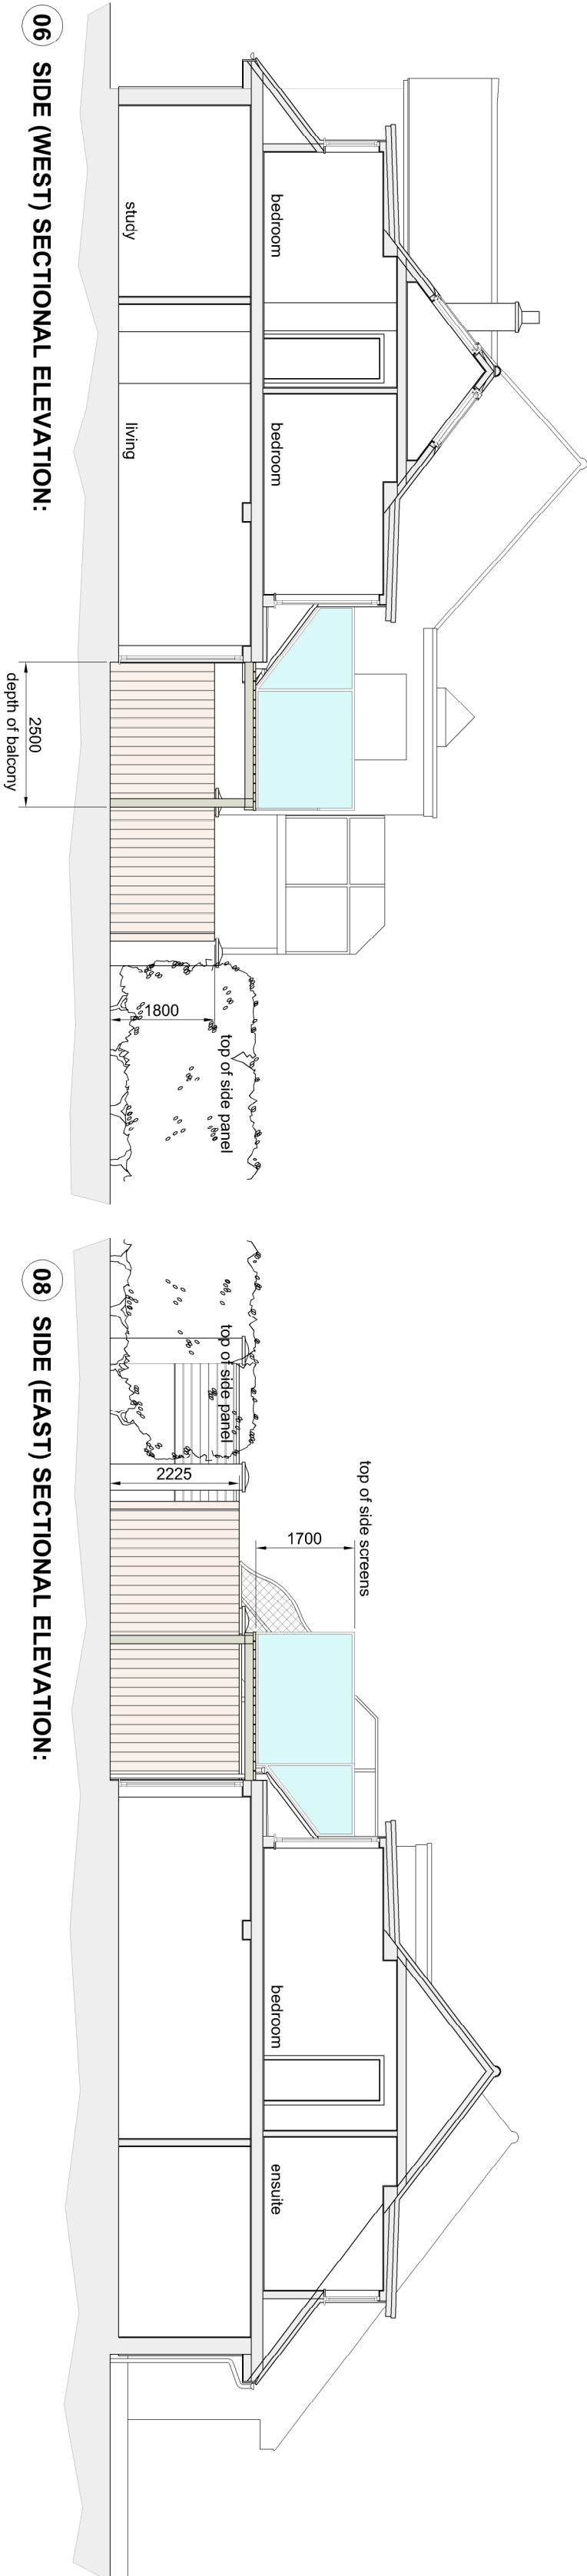


06 SIDE (WEST) SECTIONAL ELEVATION:

08 SIDE (EAST) SECTIONAL ELEVATION:

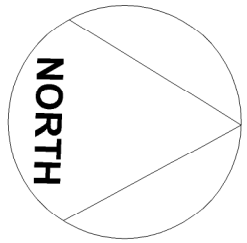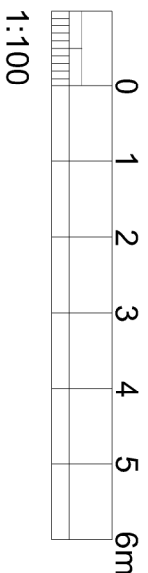

revision

A 18.2.20 Approved to West and East Elevations

neil caie architect

creative design & planning

3, Theobald Green, Liphook, Hampshire, GU30 7JF

01253 812121







