


SUMMERILL ARCHITECTS
4 ROWLANDS CLOSE, BATHFORD BA1 7TZ
vivienne@summerill.com
Drawing Ref: 2056- P08
Date: March 2021 Scale 1:100 @ A2

**PROPOSED CHANGE OF USE OF EXISTING BUILDINGS
TO STORAGE, DISTRIBUTION & LIGHT INDUSTRIAL AT
GUERNSEY FARM, YAPTON ROAD, MIDDLETON ON SEA**

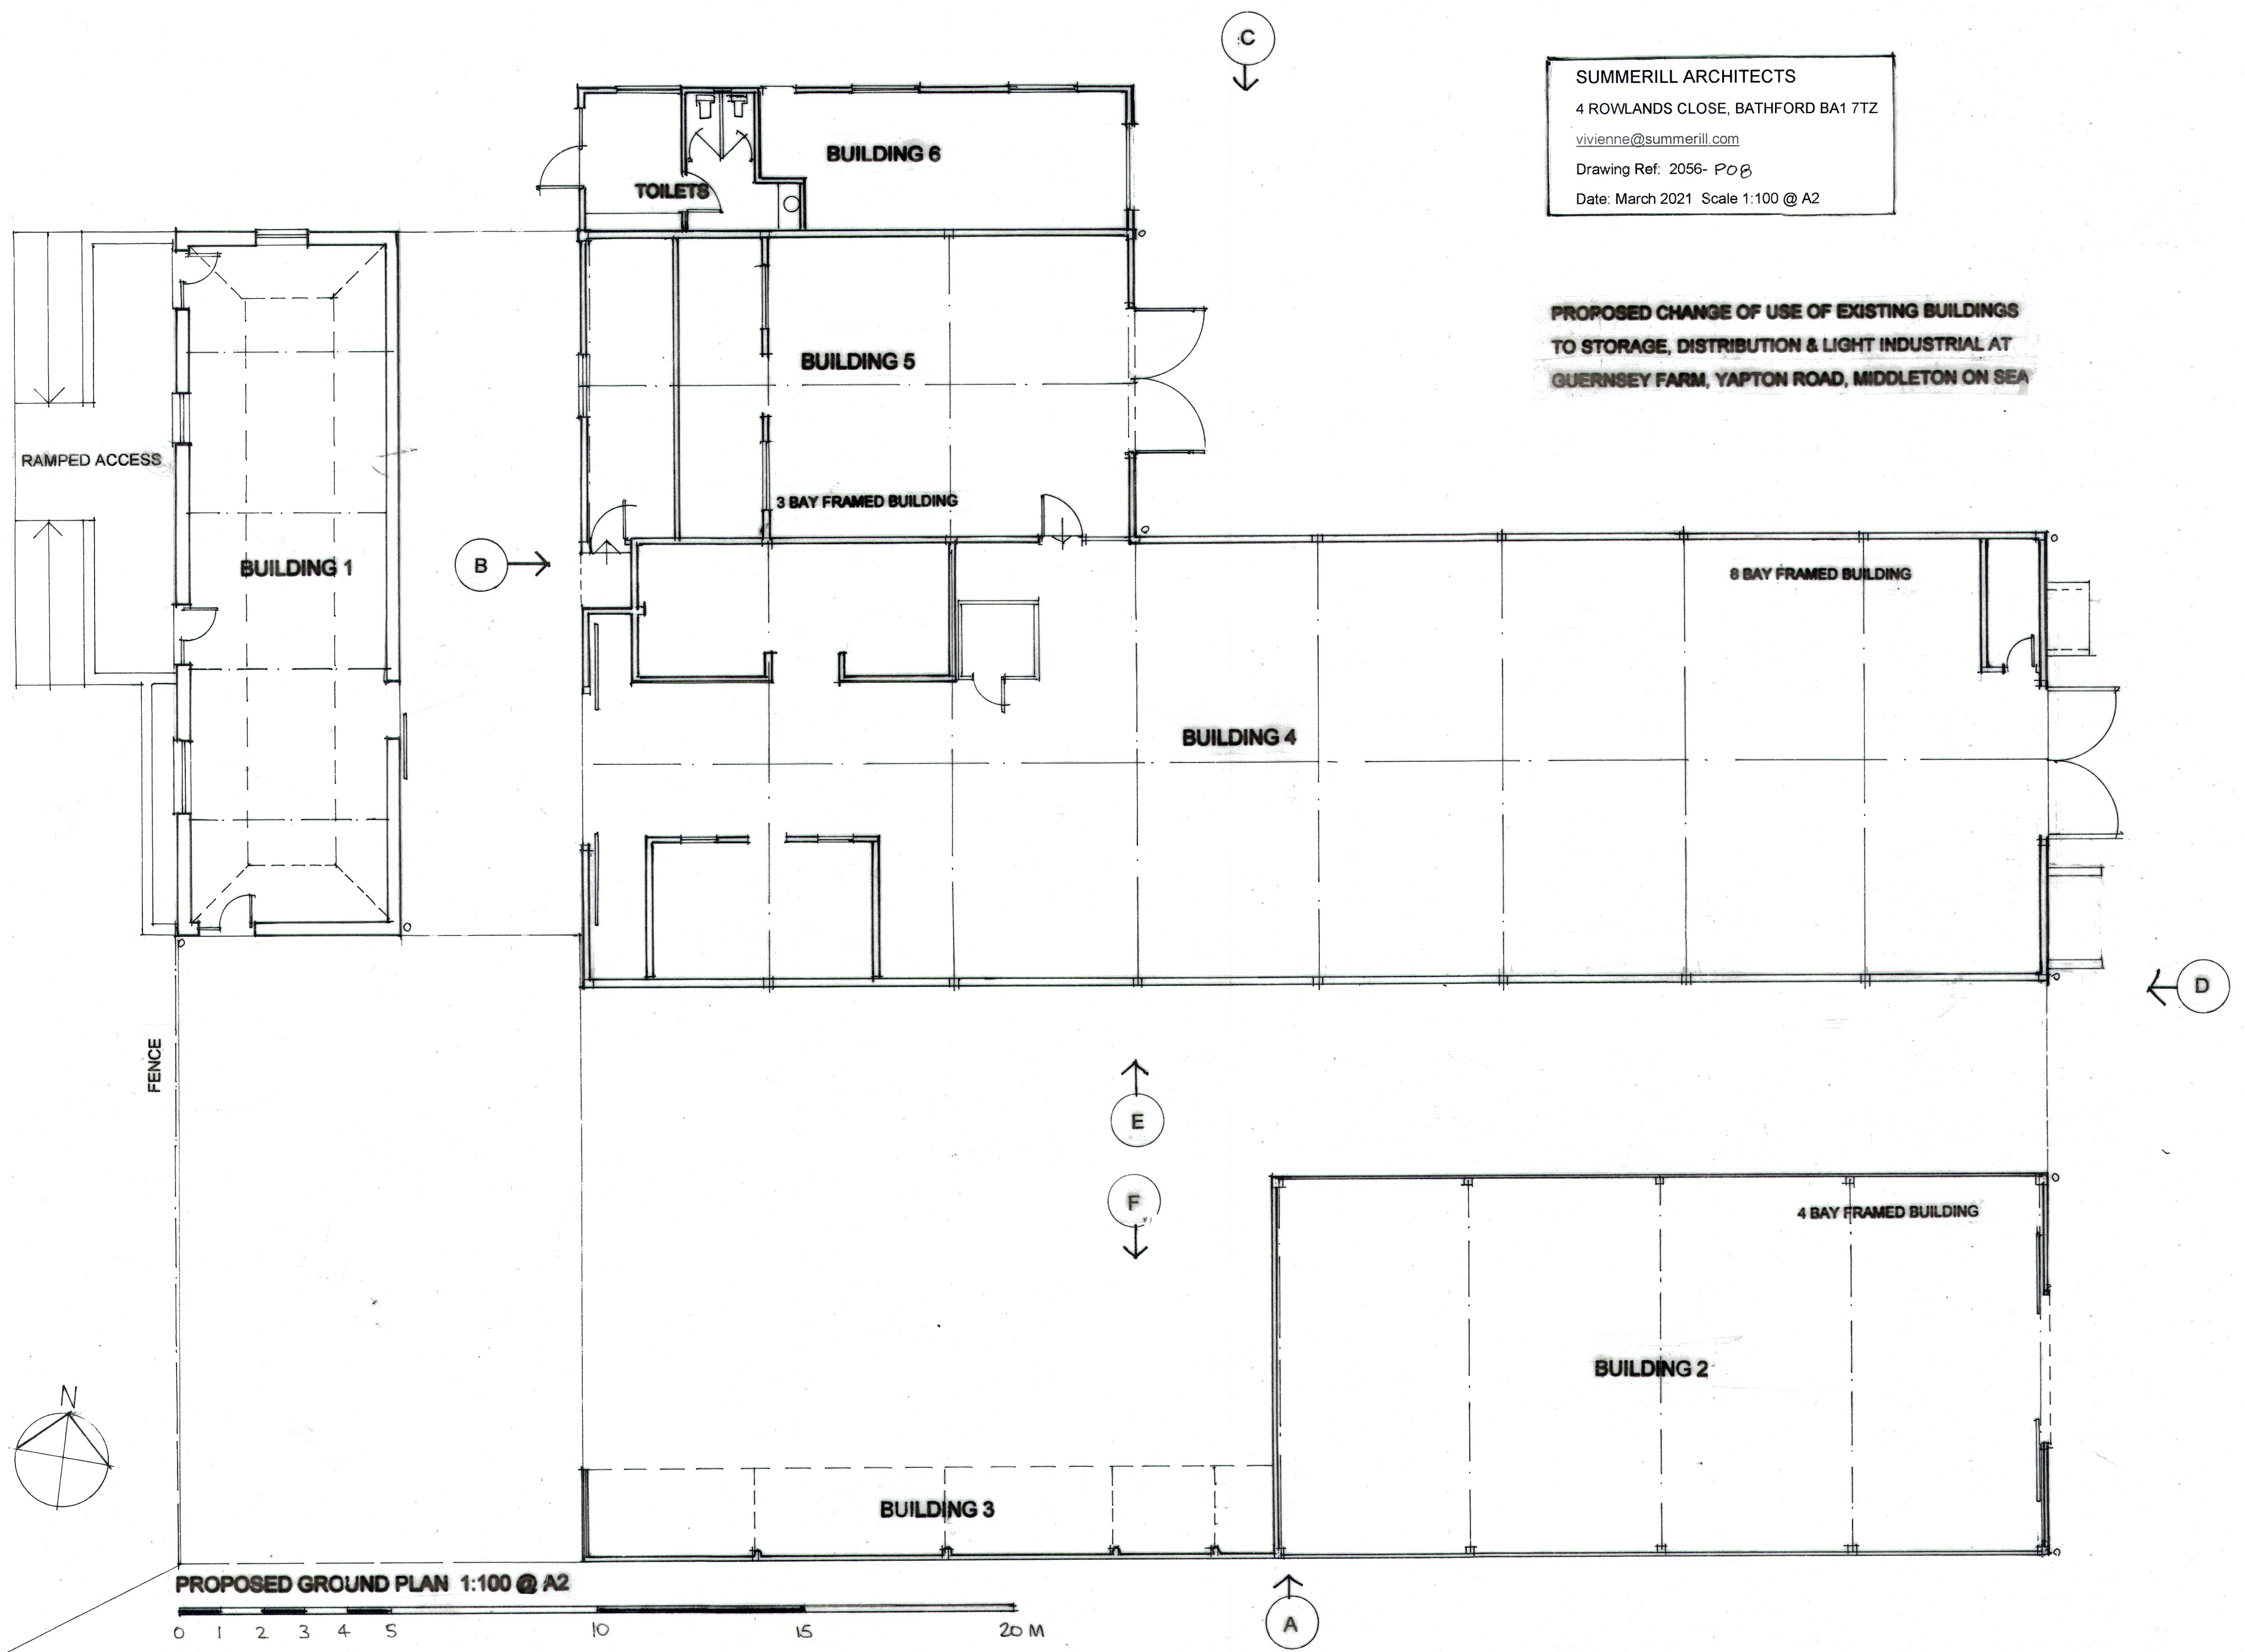

PROPOSED GROUND PLAN 1:100 @ A2

0 1 2 3 4 5 10 15 20 M