




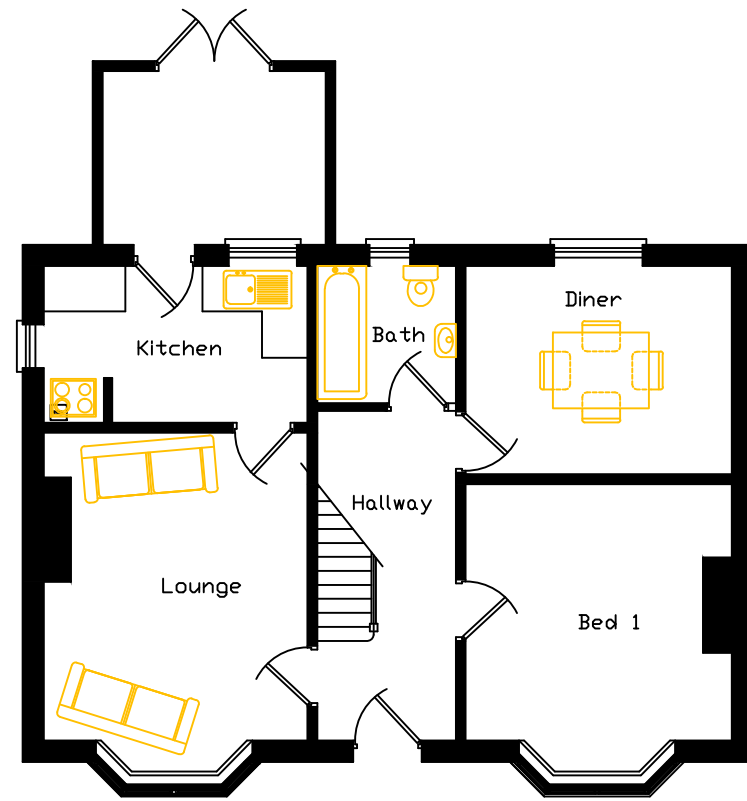



Existing Ground Floor Plan

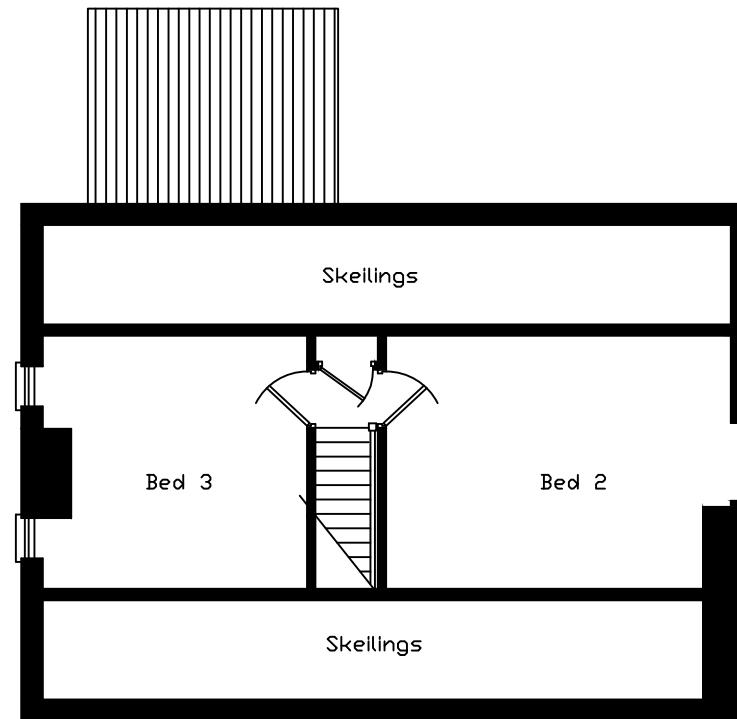


Existing First Floor Plan

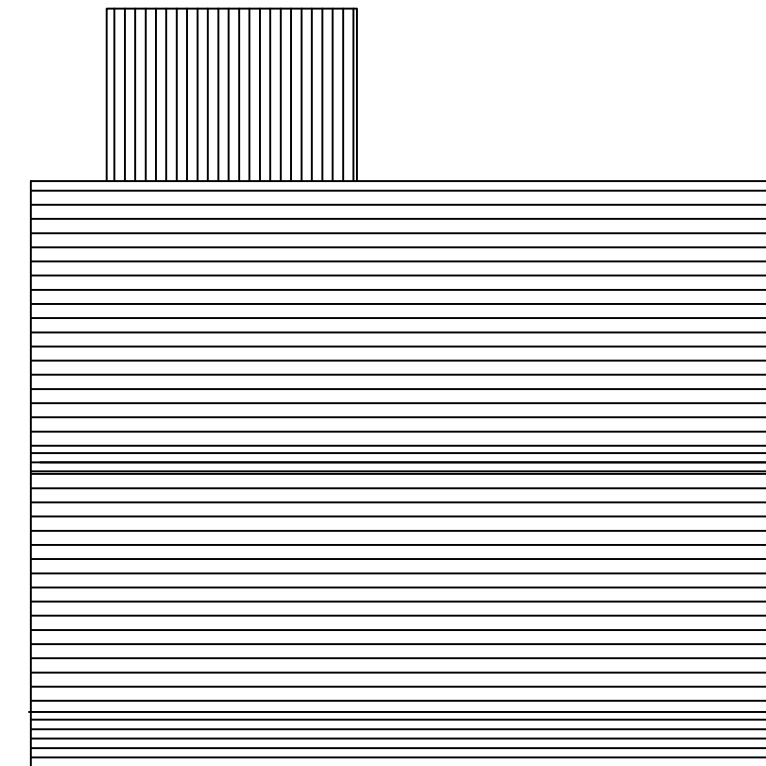


Existing Roof Plan

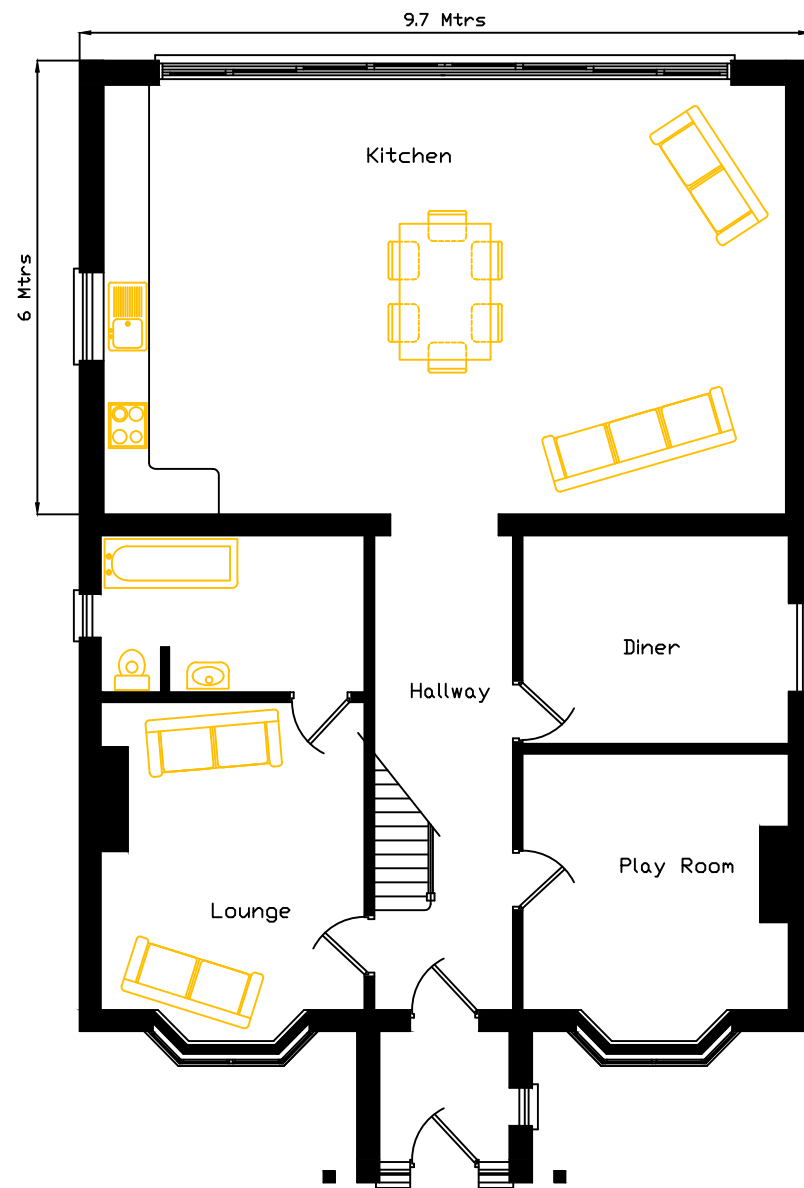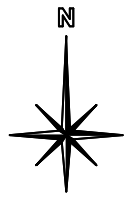

Proposed Ground Floor Plan

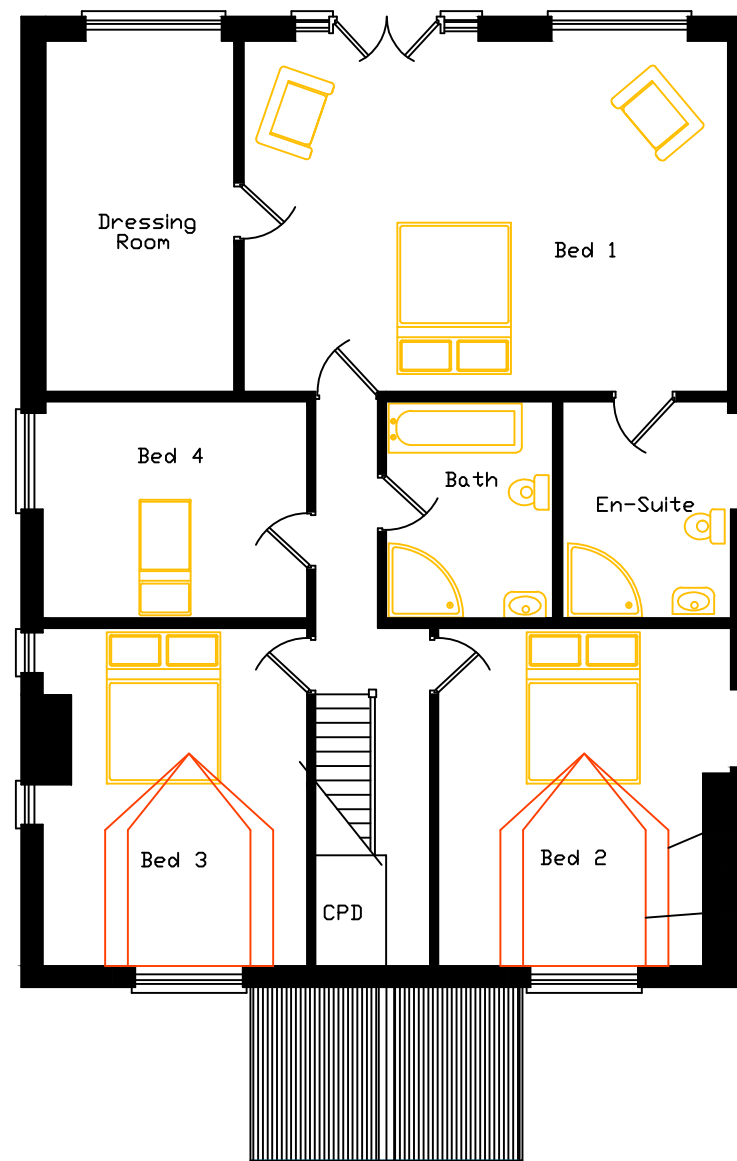


Proposed First Floor Plan

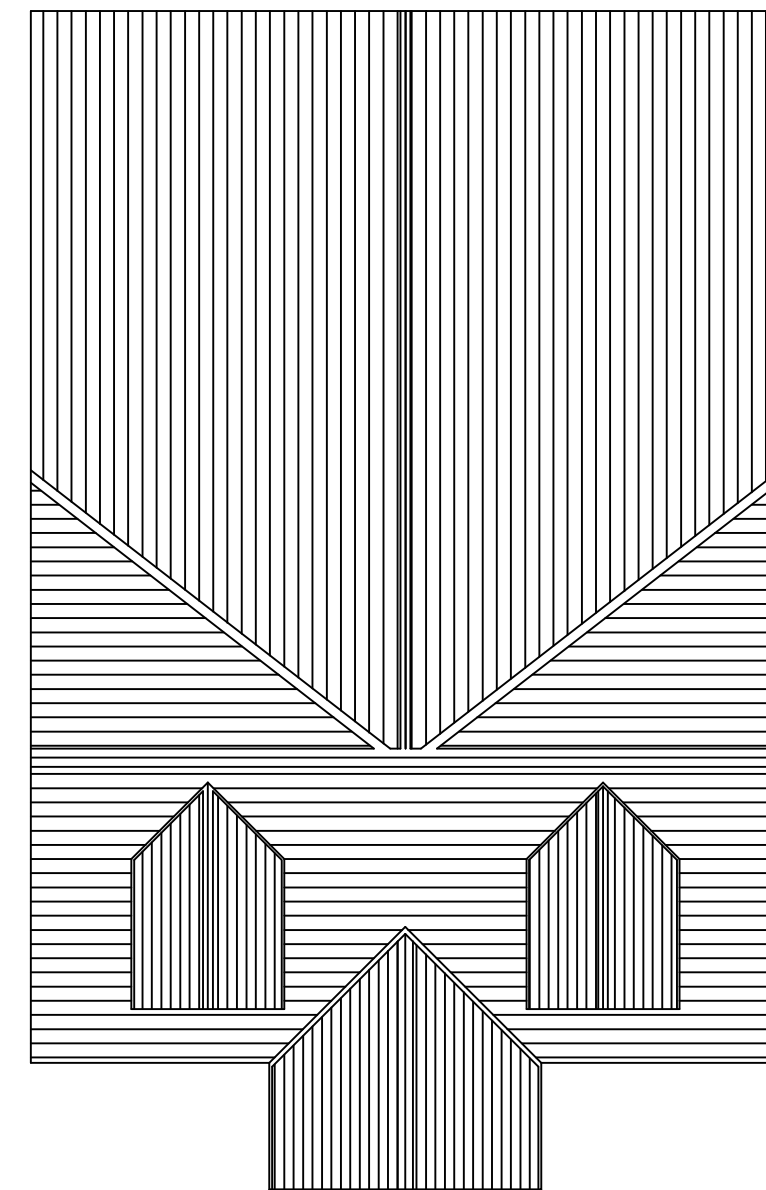

Proposed Roof Plan

outside edge of Dormer

inside edge of Dormer

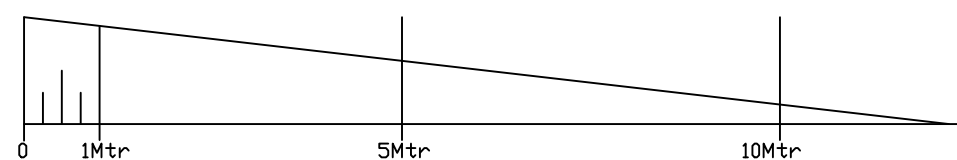

Scale 1-100

This Drawing and Design is not to be copied without written permission from Extending Homes. Only dimensioned details should be used but may be scaled for Planning Permission. All Dimensions are in Metric and are to be checked on site before proceeding with any work and any Discrepancy reported at once.

Rev'A'	06-02-2019	Bed 4 & En-Suite, Window positions altered and shown on Side Elevations. Dormer shapes shown on First Floor Plans.
 extending homes Tel:- 01243 555208 enquiries@extendinghomes.co.uk		
TITLE:- Rear Extension @ 'Fidra' Yapton Road Middleton West Sussex PO22 6DX		
DATE:-	17th January 2019	
SCALE:-	Floor & Roof Plans 1-100	
DRAWN:-	P.Robinson	
DWG. No. 1901191/PL/3A		