




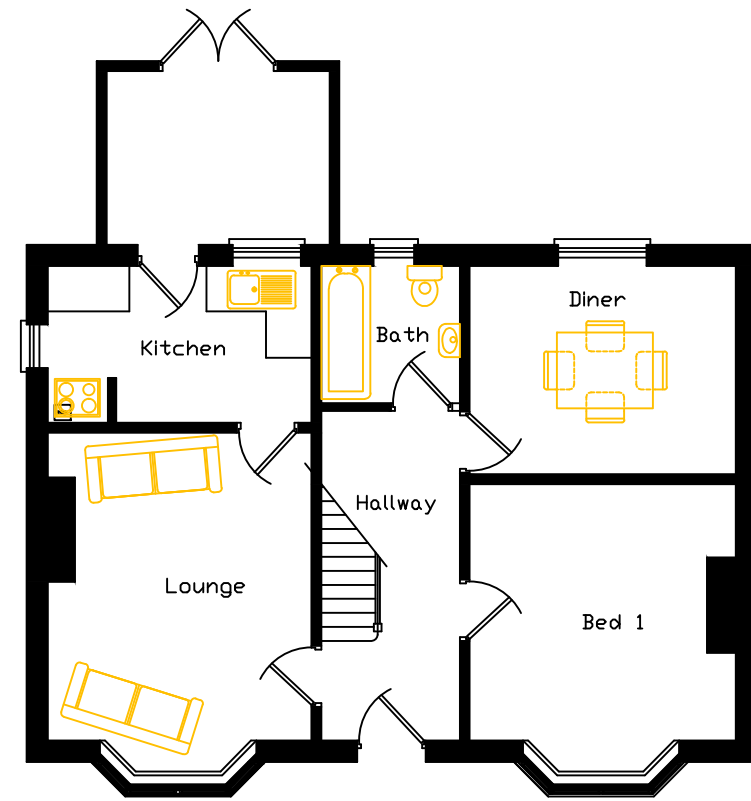



Existing Ground Floor Plan

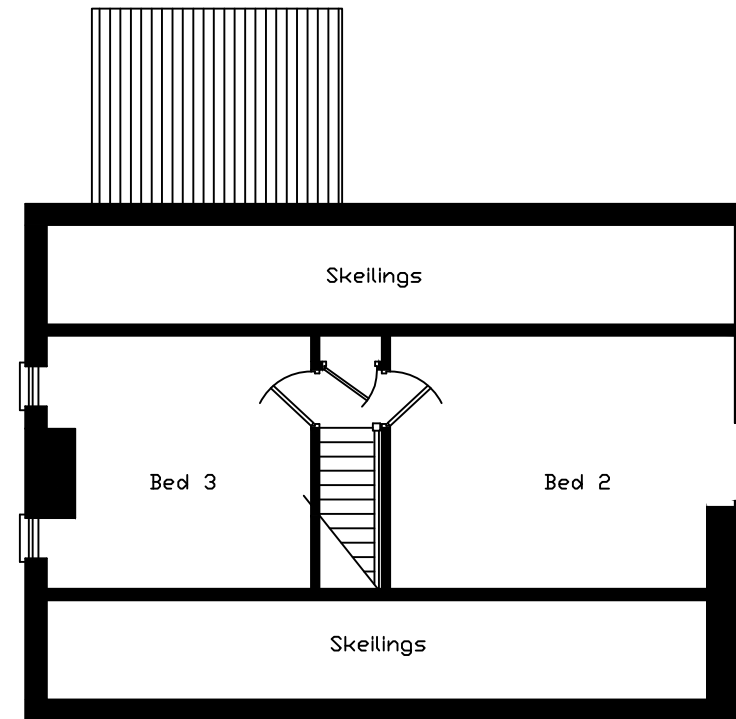

Existing First Floor Plan

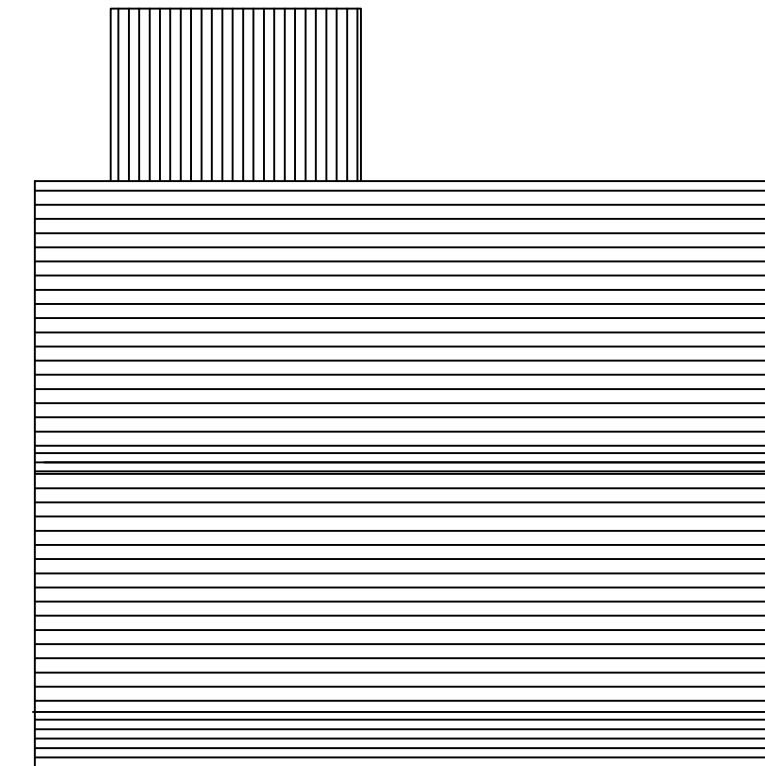


Existing Roof Plan

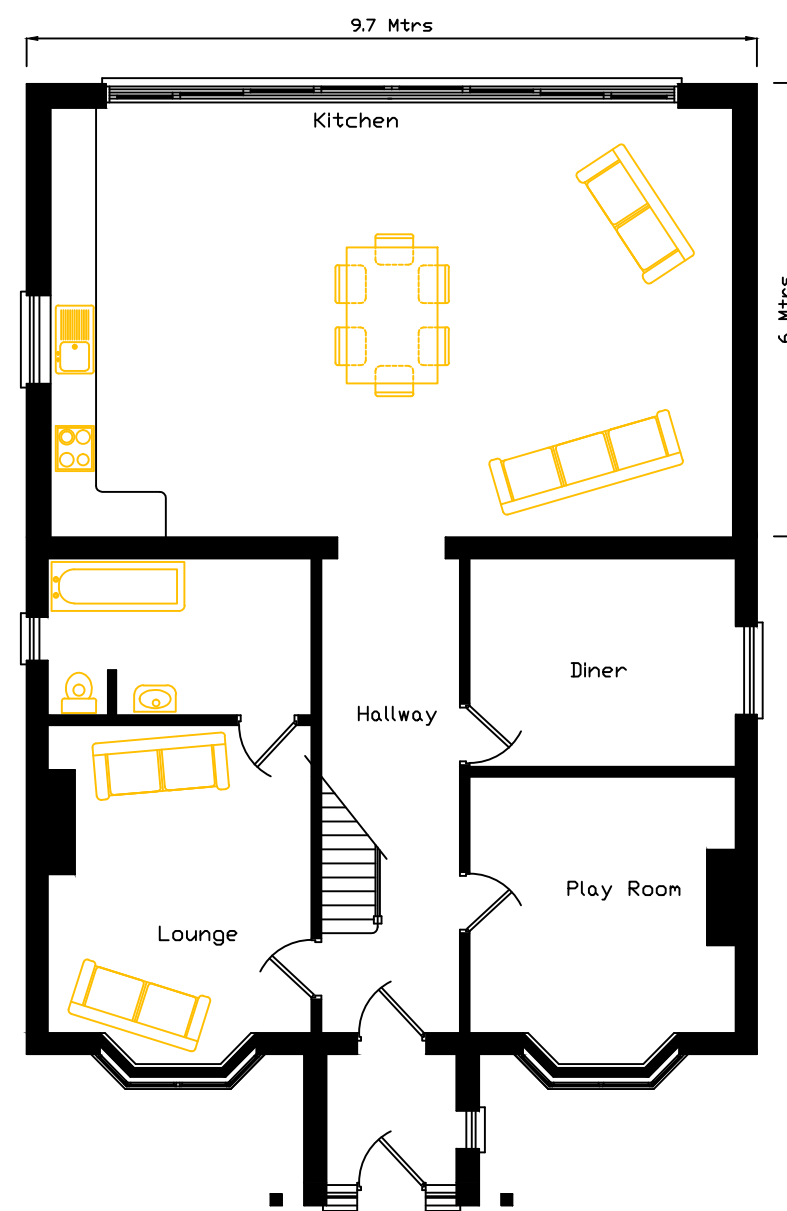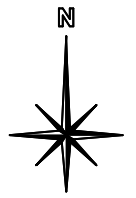


Proposed Ground Floor Plan



Proposed First Floor Plan

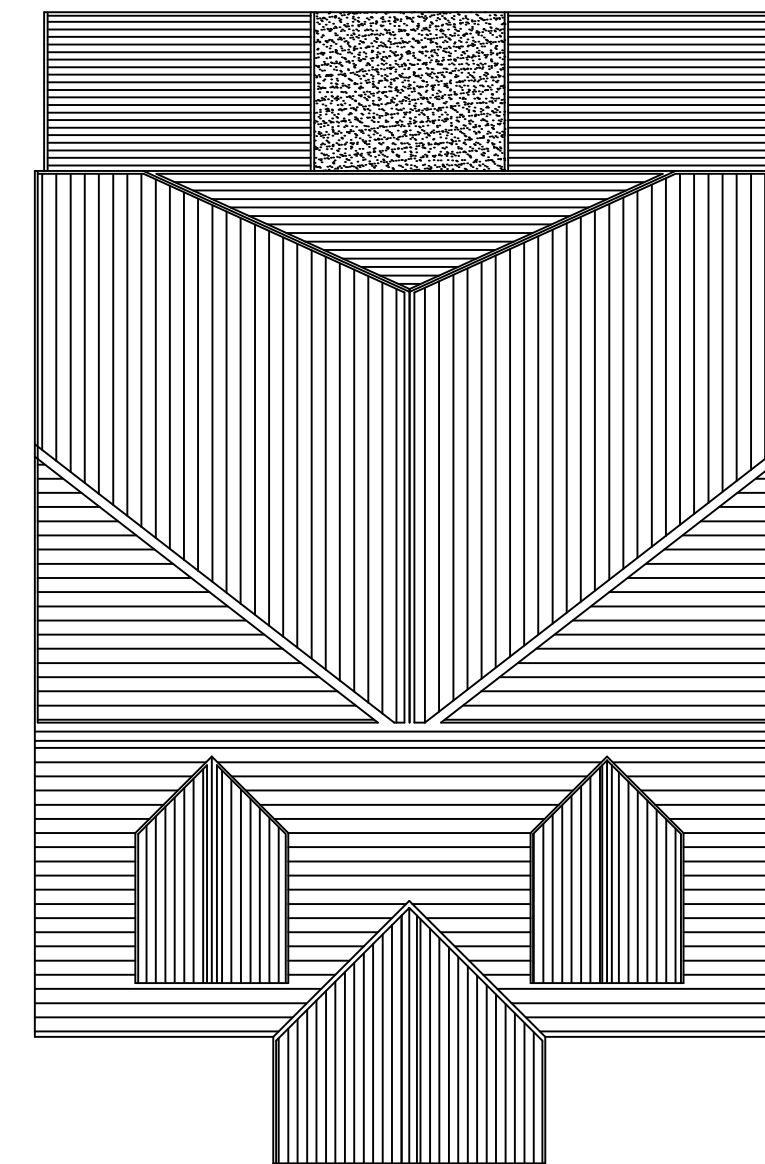

Proposed Roof Plan

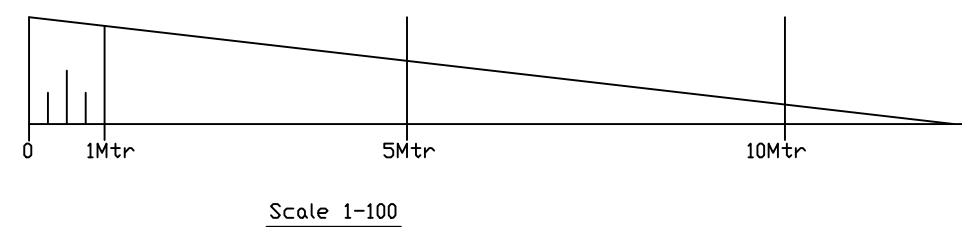

This Drawing and Design is not to be copied without written permission from Extending Homes. Only dimensioned details should be used but may be scaled for Planning Permission. All Dimensions are in Metric and are to be checked on site before proceeding with any work and any Discrepancy reported at once.

Rev 'A'	26-04-2019	First Floor reduced to 4 Mtrs
 extending homes Tel:- 01243 555208 enquiries@extendinghomes.co.uk		
TITLE:- Rear Extension @ 'Fidra' Yapton Road Middleton West Sussex PO22 6DX		
DATE:-	3rd March 2019	
SCALE:-	Floor & Roof Plans 1-100 on A2	
DRAWN:-	P.Robinson	
DWG. No. 1904031/PL/3A		