



NORTH ELEVATION (FRONT)




EAST ELEVATION (SIDE)



SOUTH ELEVATION (REAR)



WEST ELEVATION (SIDE)

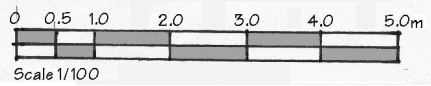

MATERIALS (Conservatory)

Walls – Facing brickwork in red.


Frame – All window, door and roof frames in white UPVC.

Glazing – Double glazed clear glass units.

MATERIALS (Existing walls)

Walls – Marley Cedral cladding in light grey.

ARCHITECTURAL DESIGN

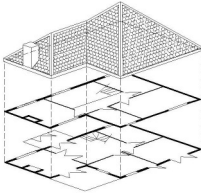

01730 268719
07878 068787
nmarchitectural@outlook.com

Saxon End
Bordean
Petersfield
Hampshire
GU32 1EP

Client
MRS F HOWARD

Job
**13 SEA WAY
ELMER**

Drawing
COPYRIGHT ©

PROPOSED ELEVATIONS

Date Dec 2019

Ref
FH/19/004