


SOUTH ELEVATION 141 THE STREET WATCHING
WITH SOLAR PANELS

1:100

SOLAR PANELS
 LESS THAN 150MM
 ABOVE ROOF

CONSERVATORY

PATIO DOORS

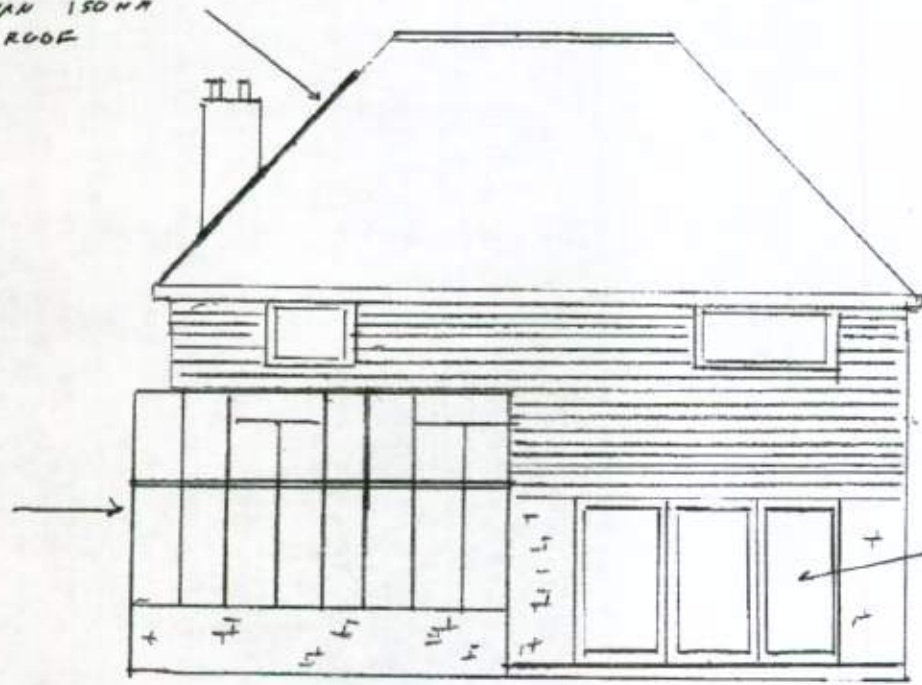

PA/13/11/clf.