



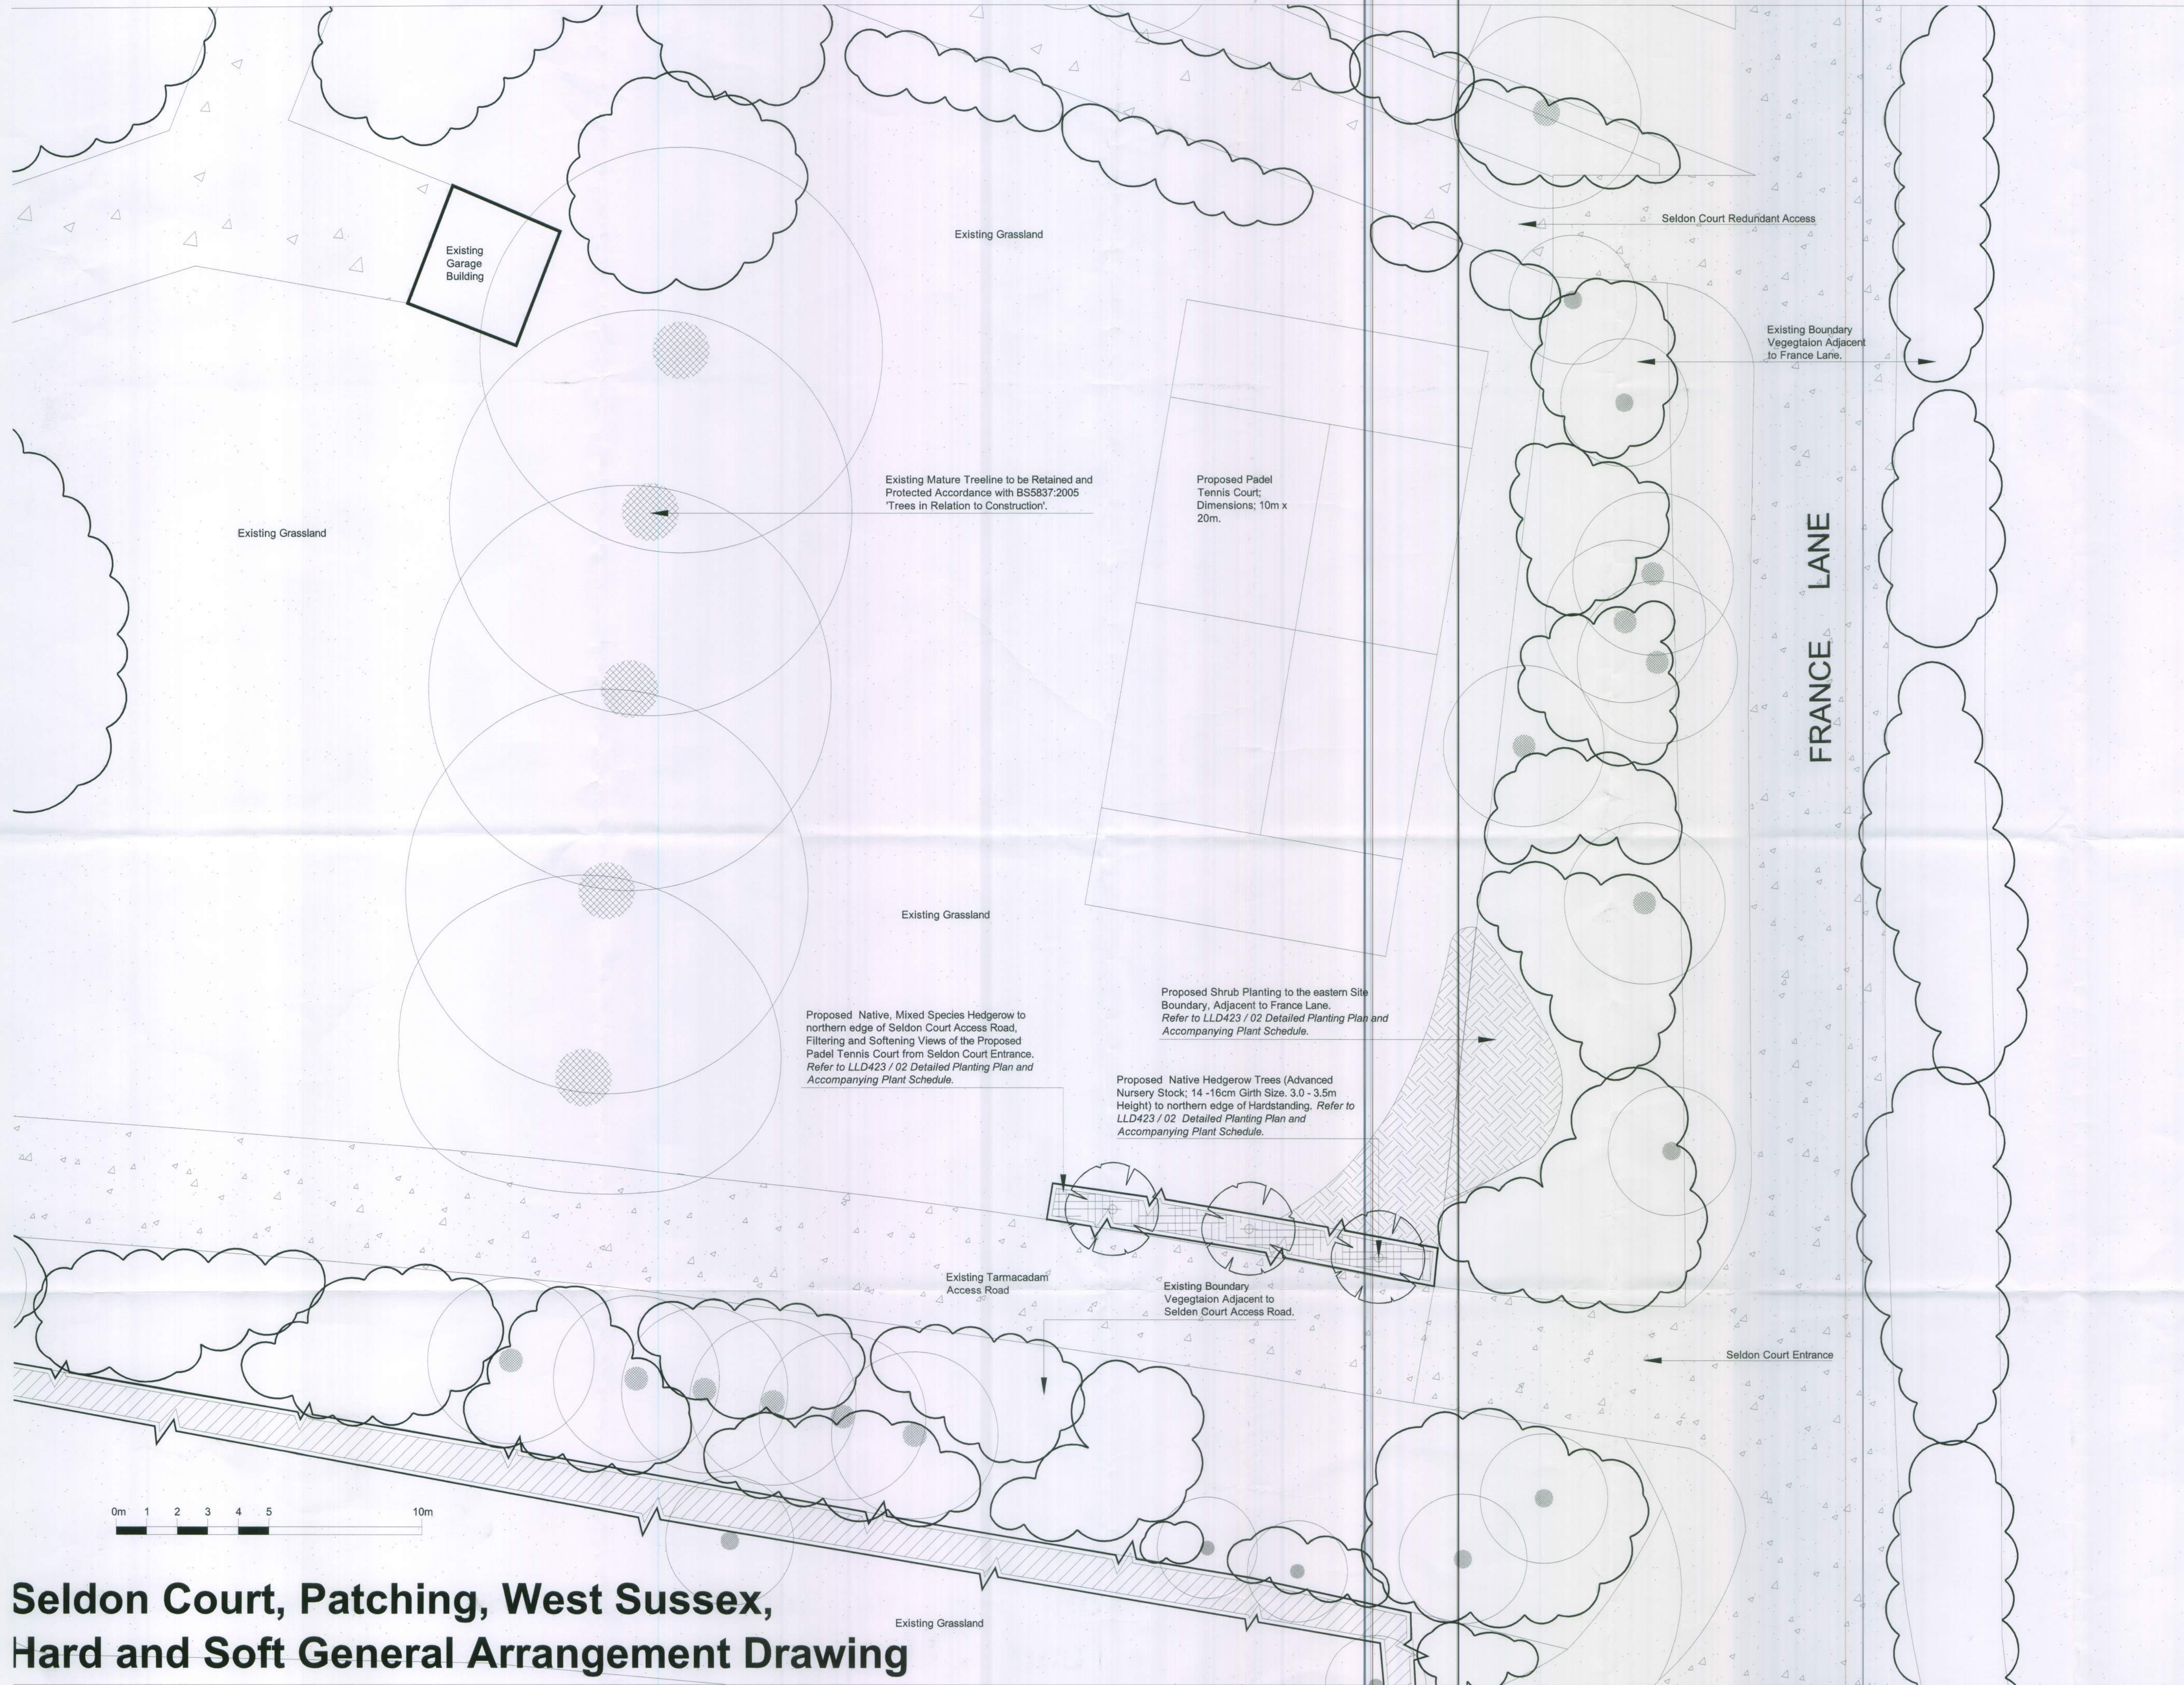

Legend

- Existing Trees and Shrub Vegetation to be Retained and Protected.
- Proposed Native, Mixed Species Hedgerow Planting. Native Hedge Planting: 1200 mm width; 3 no Staggered Rows at 400 mm centres. Refer to LLD423 / 02 Detailed Planting Plan and Accompanying Landscape Design Strategy and Detailed Plant Schedule.
- Proposed Native Hedgerow Tree Planting. Advanced Nursery Stock (14-16cm Girth Size, 3.0 - 3.5m Height). Refer to LLD423 / 02 Detailed Planting Plan and Accompanying Landscape Design Strategy and Detailed Plant Schedule.
- Proposed Planting Area. Proposed Shrub Planting Area. Refer to Drawing LLD423 / 02 - Detailed Planting Plan and accompanying Detailed Plant Schedule.
- Existing Grassland.
- Existing Hardstanding.
- Existing Garage Building.

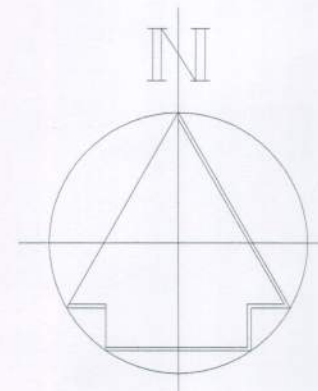

Rev	Description	Date	Initials
01	Planning Issue	03/12	ET
00	Draft Issue	02/12	ET
--	--	--	--

Lizard Landscape Design

Lizard Landscape Design
19 Broadwater Street East
Worthing
West Sussex
BN14 9AA
Tel: 01903 216033
Fax: 01903 214777
Email: lizardlandscape@btconnect.com



Project title		
Seldon Court, France Lane, Patching, West Sussex		
Drawing title		
General Arrangement Drawing Hard and Soft General Arrangement		
Scale	Drawn	Date
1:100@A1	ET Approved	02/12
Drawing No	Revision	
LLD423 / 01	01	
CAD Filename LLD423/CADDrawings		

Seldon Court, Patching, West Sussex, Hard and Soft General Arrangement Drawing