


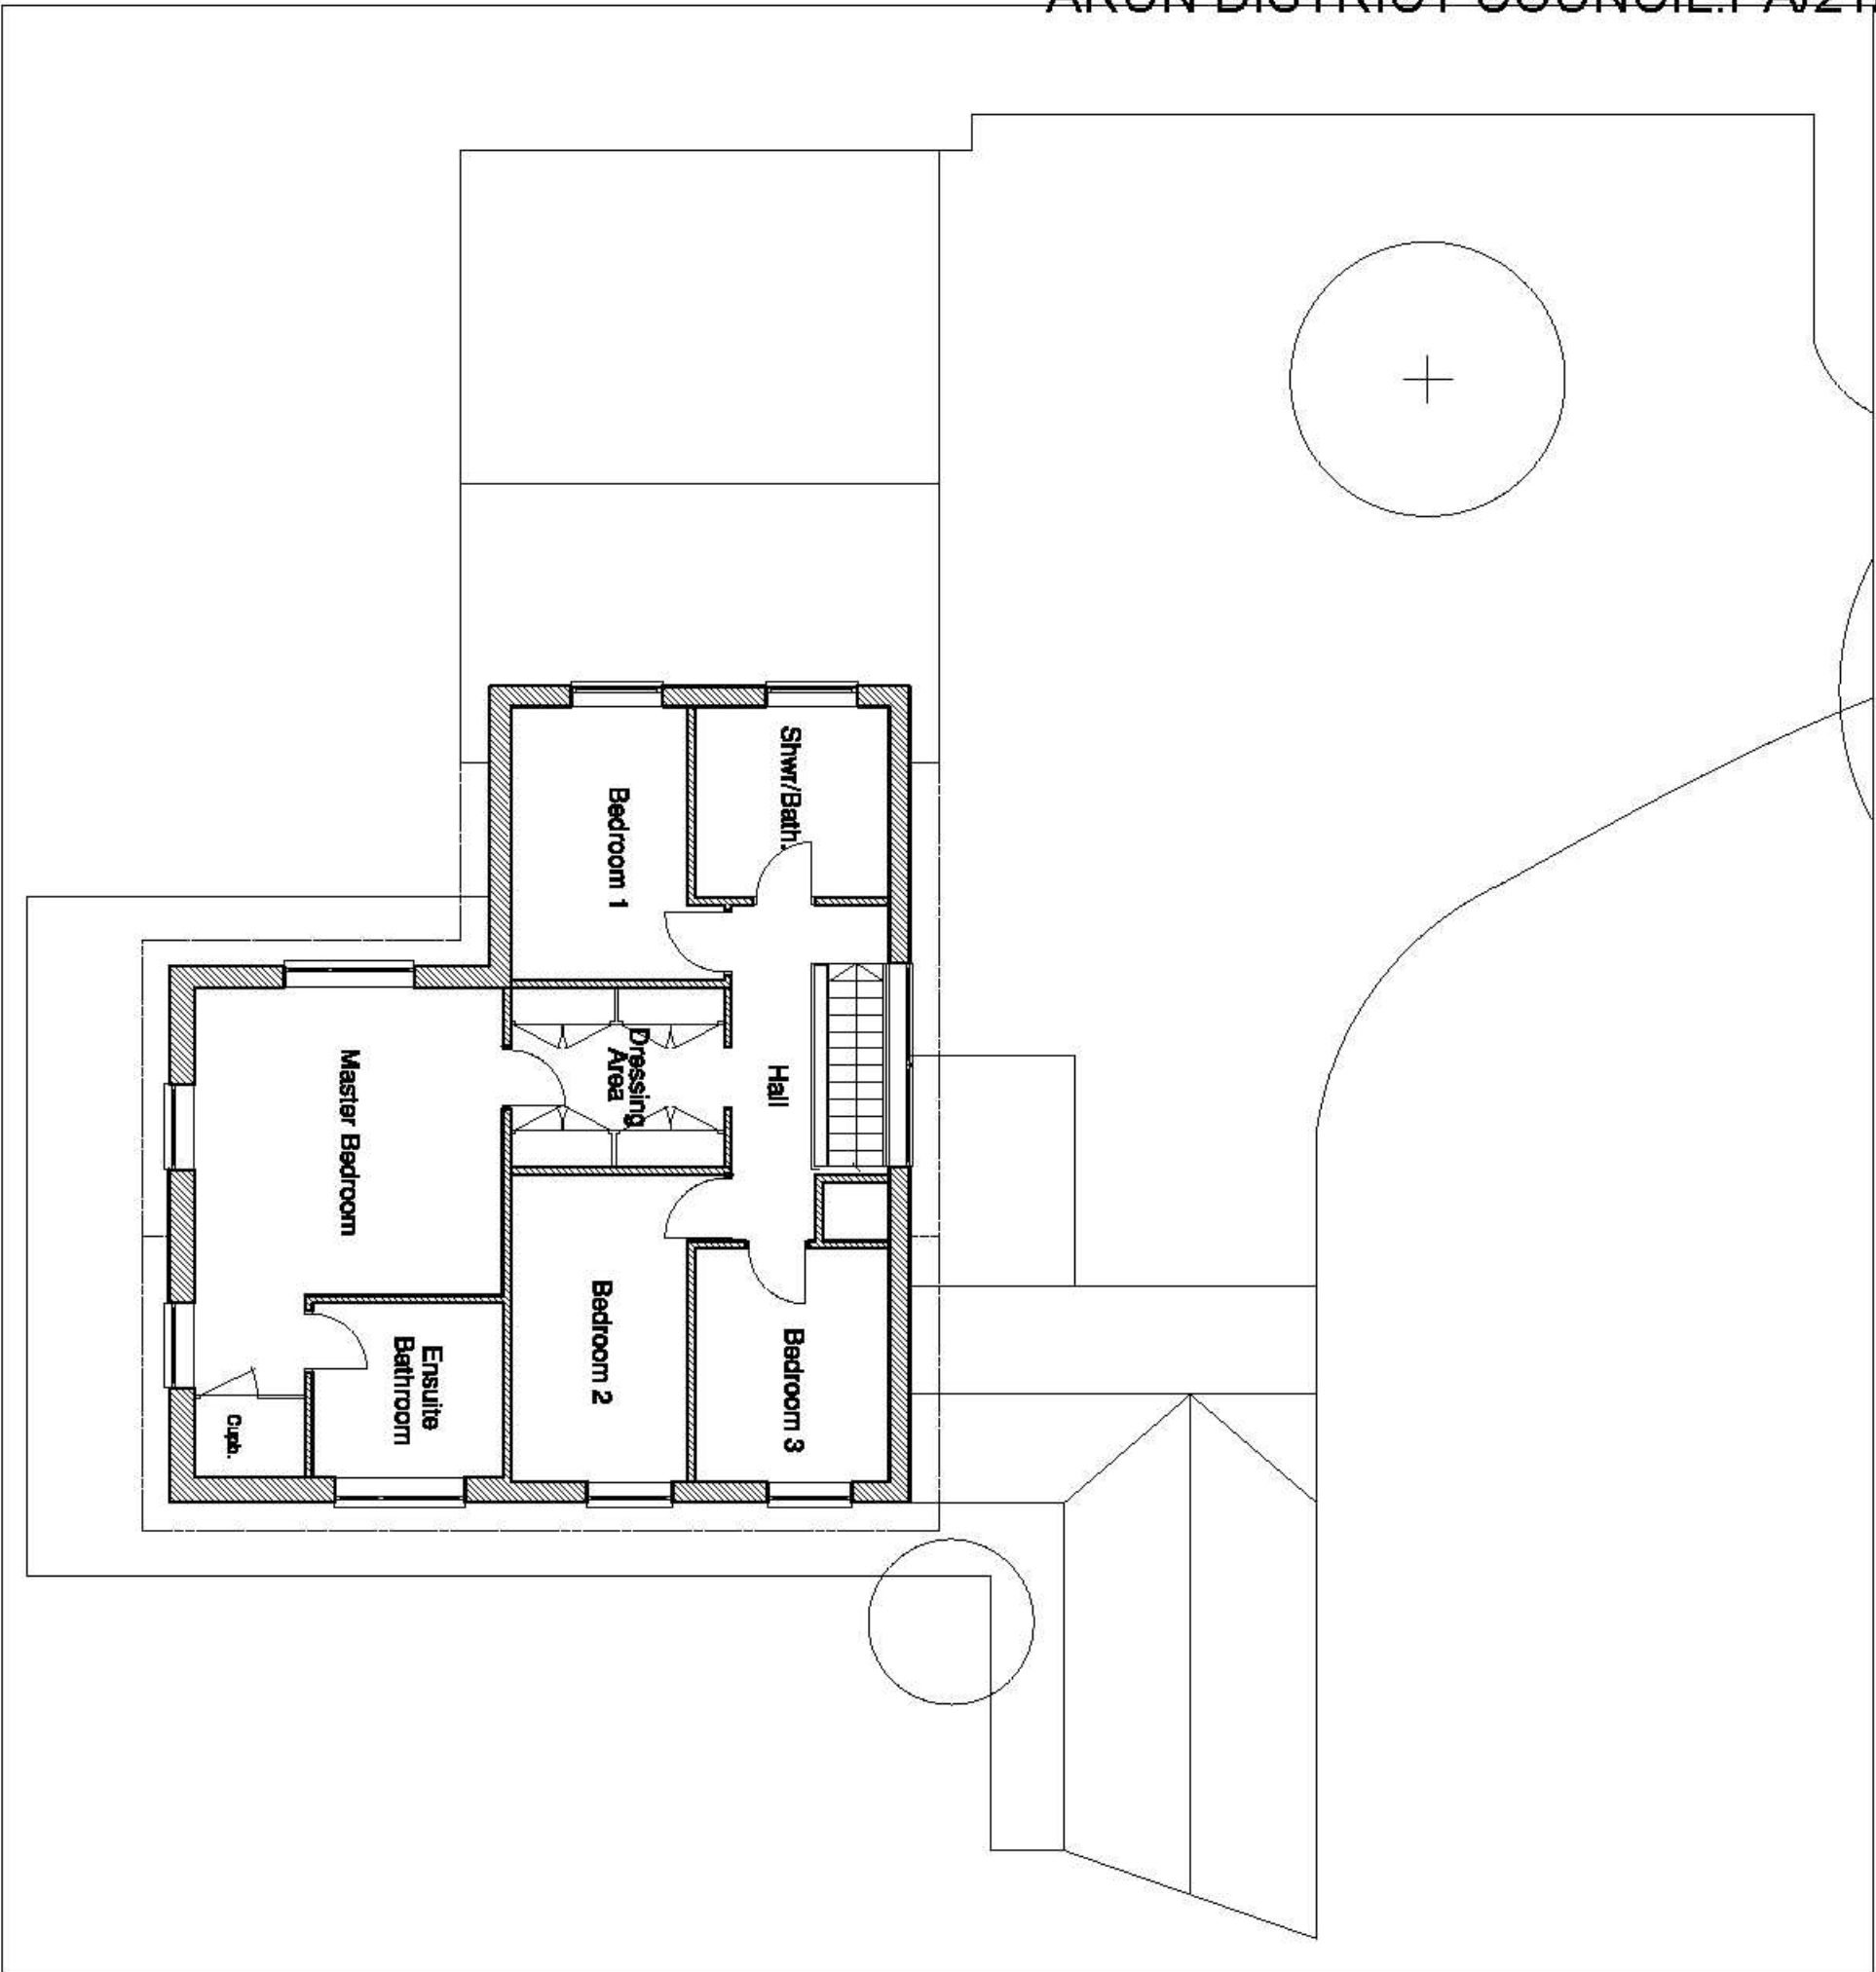

ROBINSWOOD HOUSE