


Side - North

Rear - West

Side - South

Proposed finishes:
Roof: double glazed toughened glass sealed units in timber framing.
Walls: face brick cavity dwarf wall to match existing brick work.
Fenestration: double glazed toughened glass sealed units in purpose made timber frames painted Farrow and Ball Lamp Room Grey.
Black uPVC gutters and down pipes.

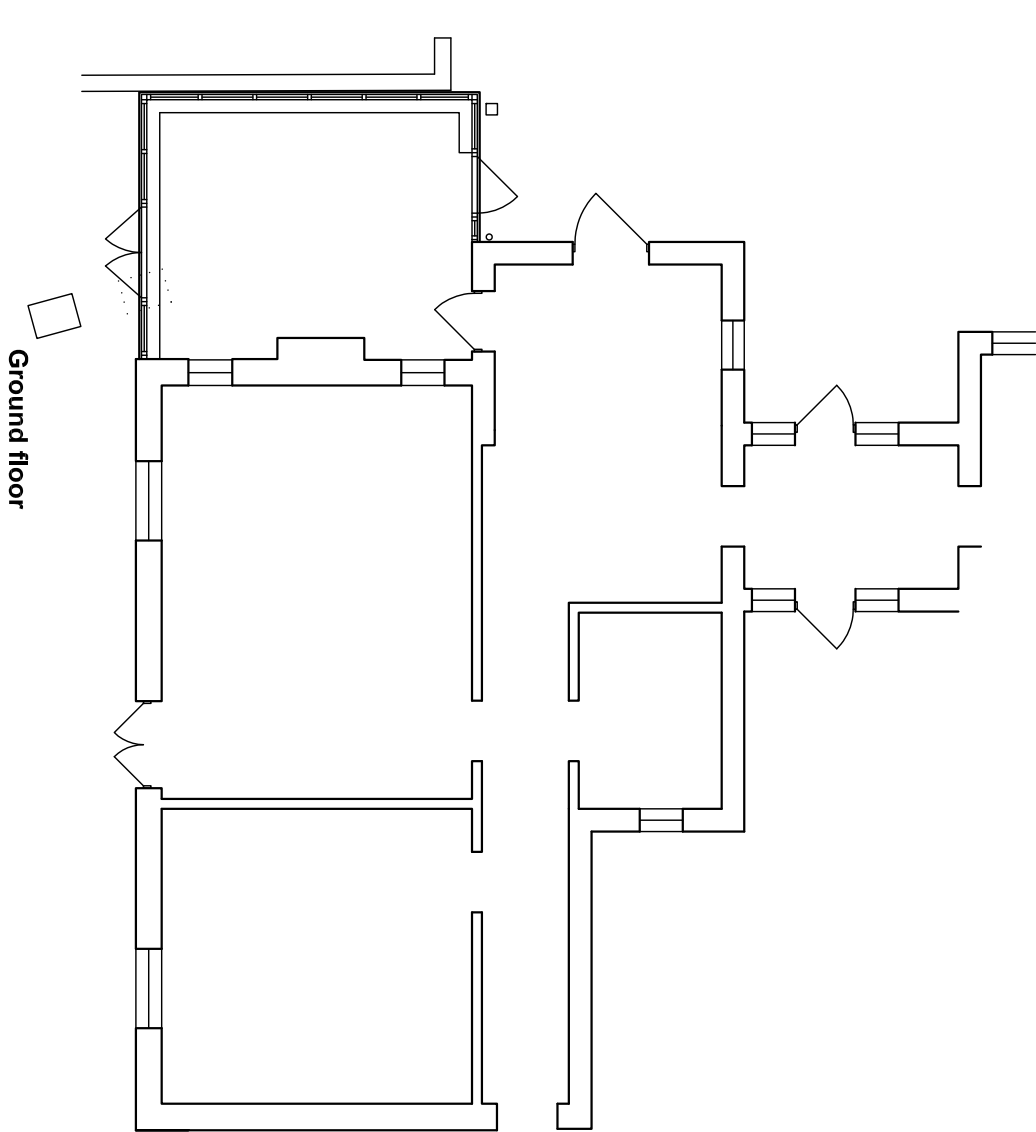

Amendments: –

Bryceson Shaw Associates Surveyors and Designers 2 Wellesley Court, Fitzalan Road, Littlehampton, West Sussex BN17 5JW Tel. & Fax 01903 734381 Mobile: 07889 651301 E-mail: brycesonshaw@btinternet.com	
Project: Proposed conservatory; 142 The Street, Patching BN13 3XF	
Drawing: Plans and elevations as proposed	
For: Mrs. Hurst	
Drawn: PKS	Date: June 2010
Scales: 1:100	No: 1031/01/02
To scale when printed on A3	