


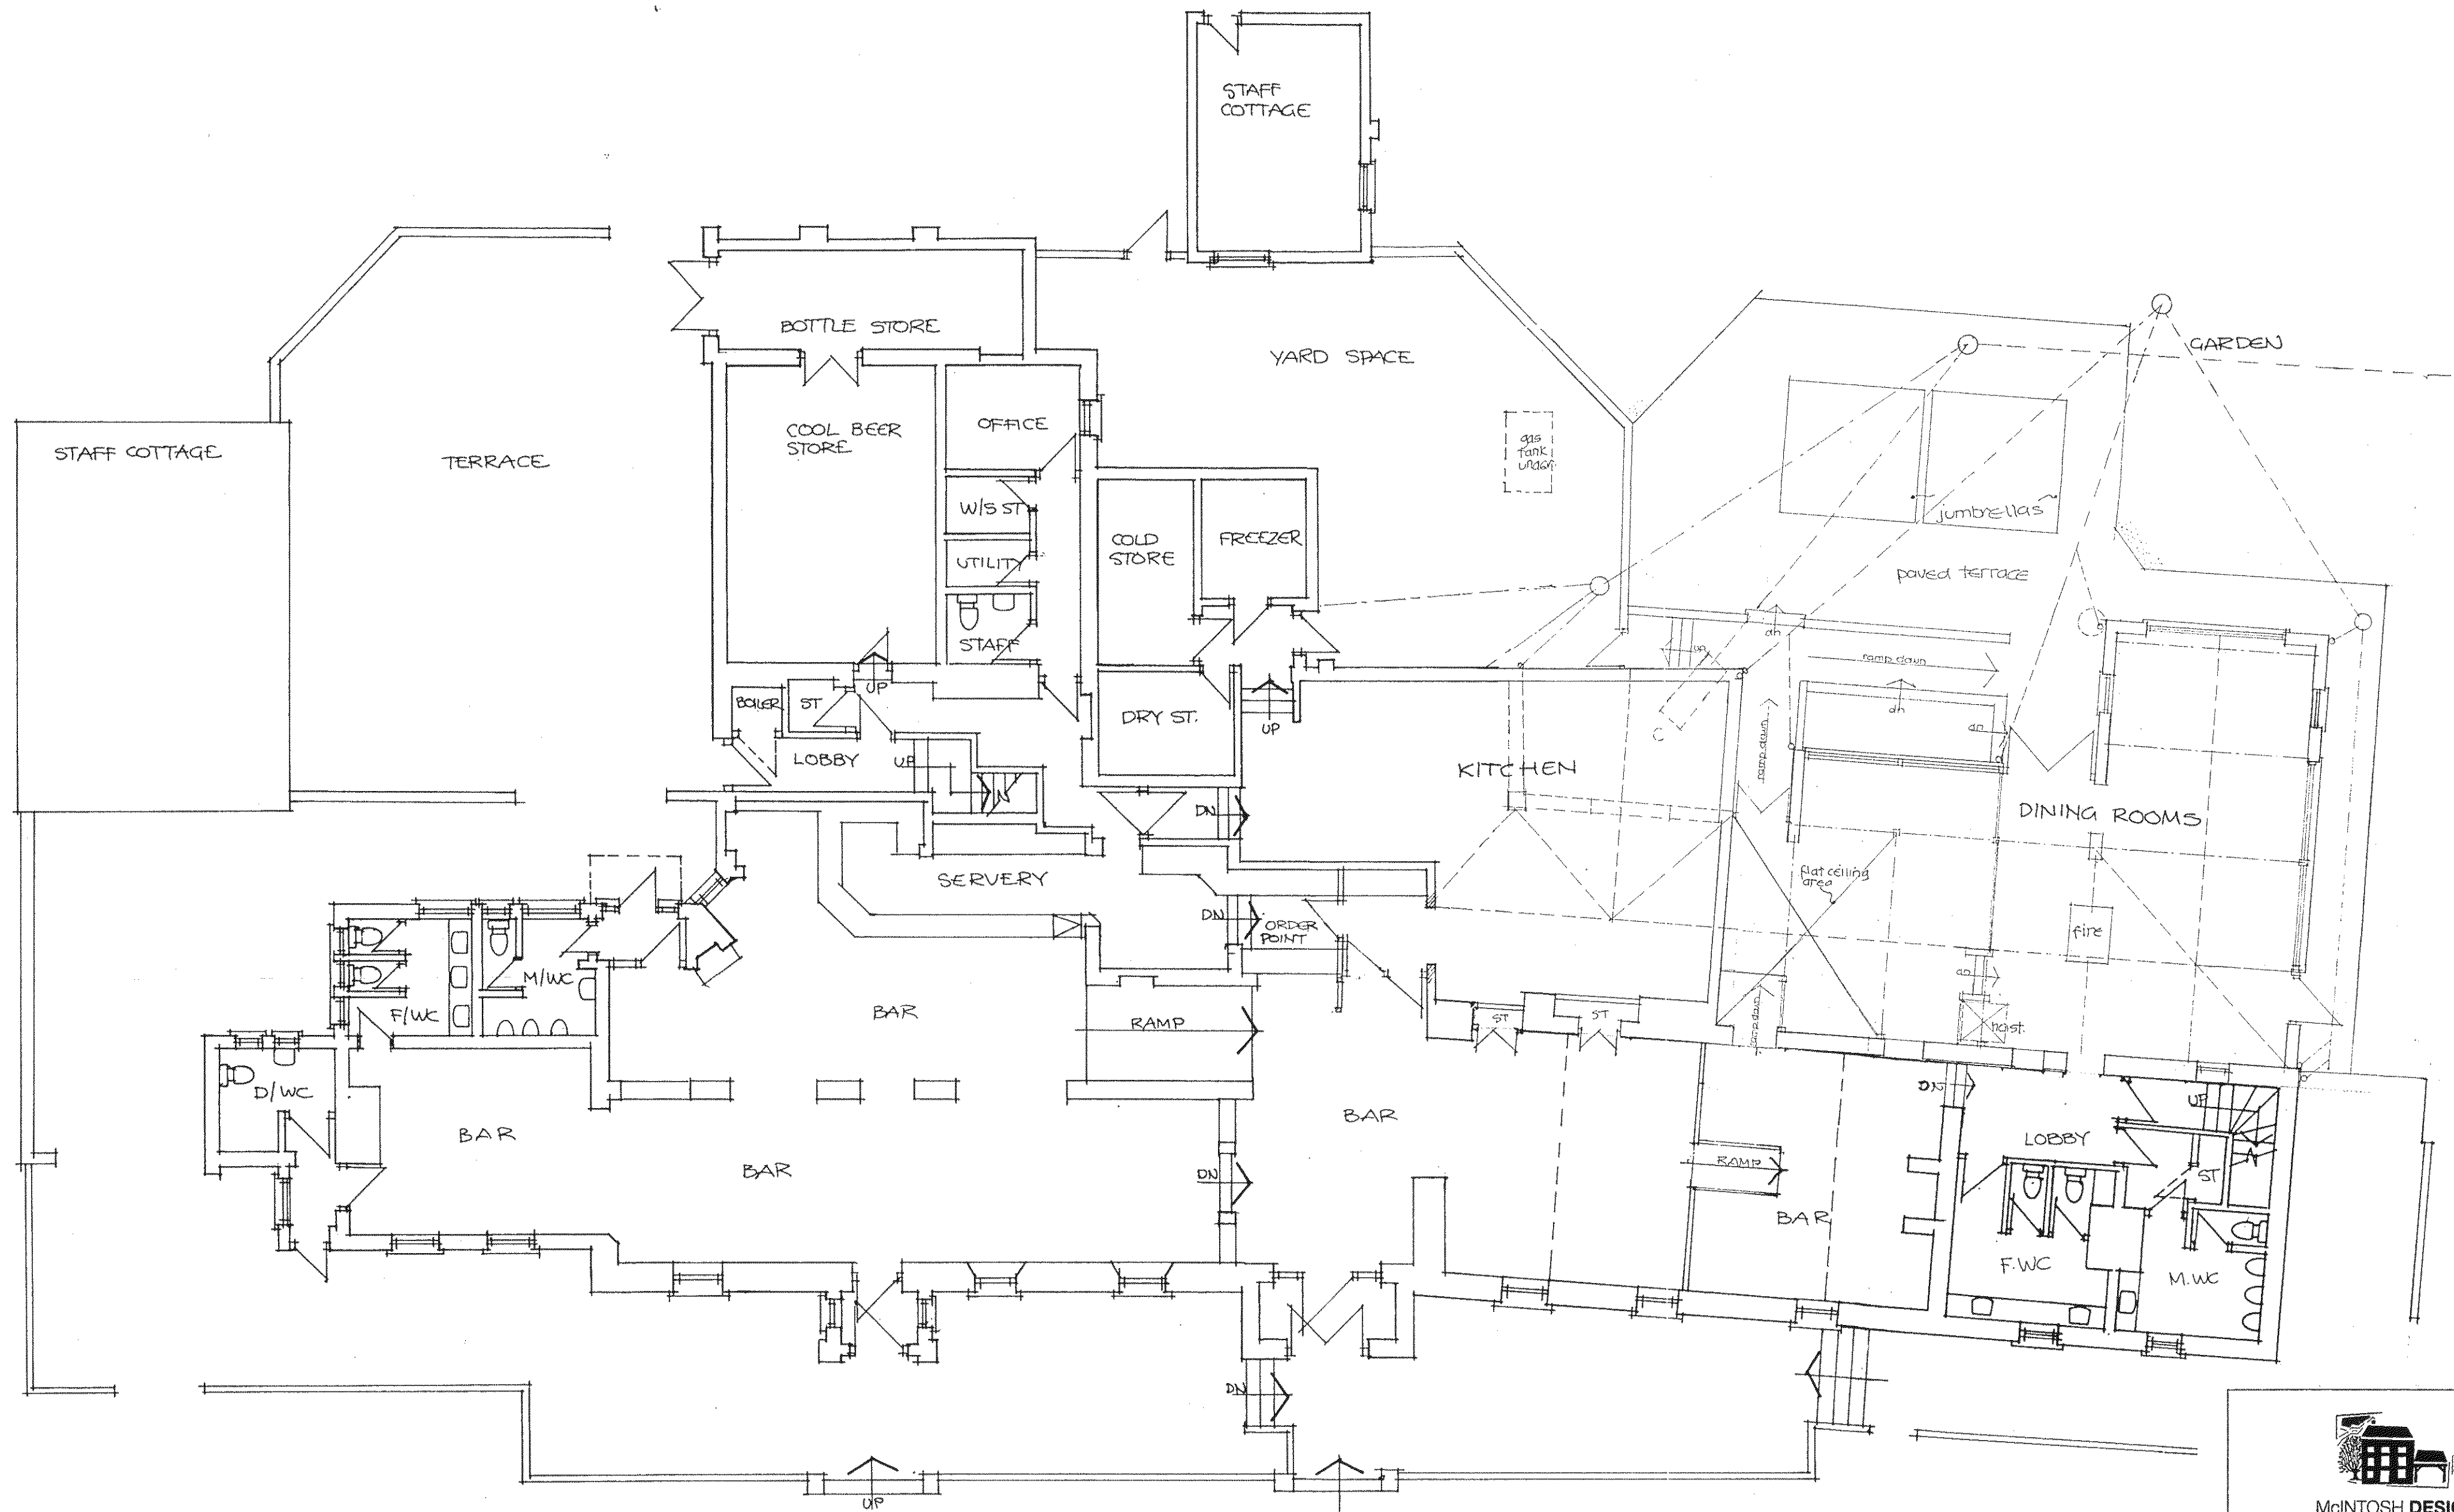

McINTOSH DESIGN

Beachcroft House | 109 Manor Road | Woodstock | Oxfordshire | OX20 1XS
t | 07847 315060 e | psimdesign@yahoo.co.uk

CONTRACT
THE WORLD'S END PH.
PATCHING
WEST SUSSEX

TITLE PROPOSED GROUND
FLOOR EXTENSION
FOR HALL & WOODHOUSE
BLANDFORD ST. MARY

DATE FEB 2011	SCALE 1:100	DRAWN pdm
DRAWG No. 519	WD 6	REV