




2 LOCATION PLAN 1:1250

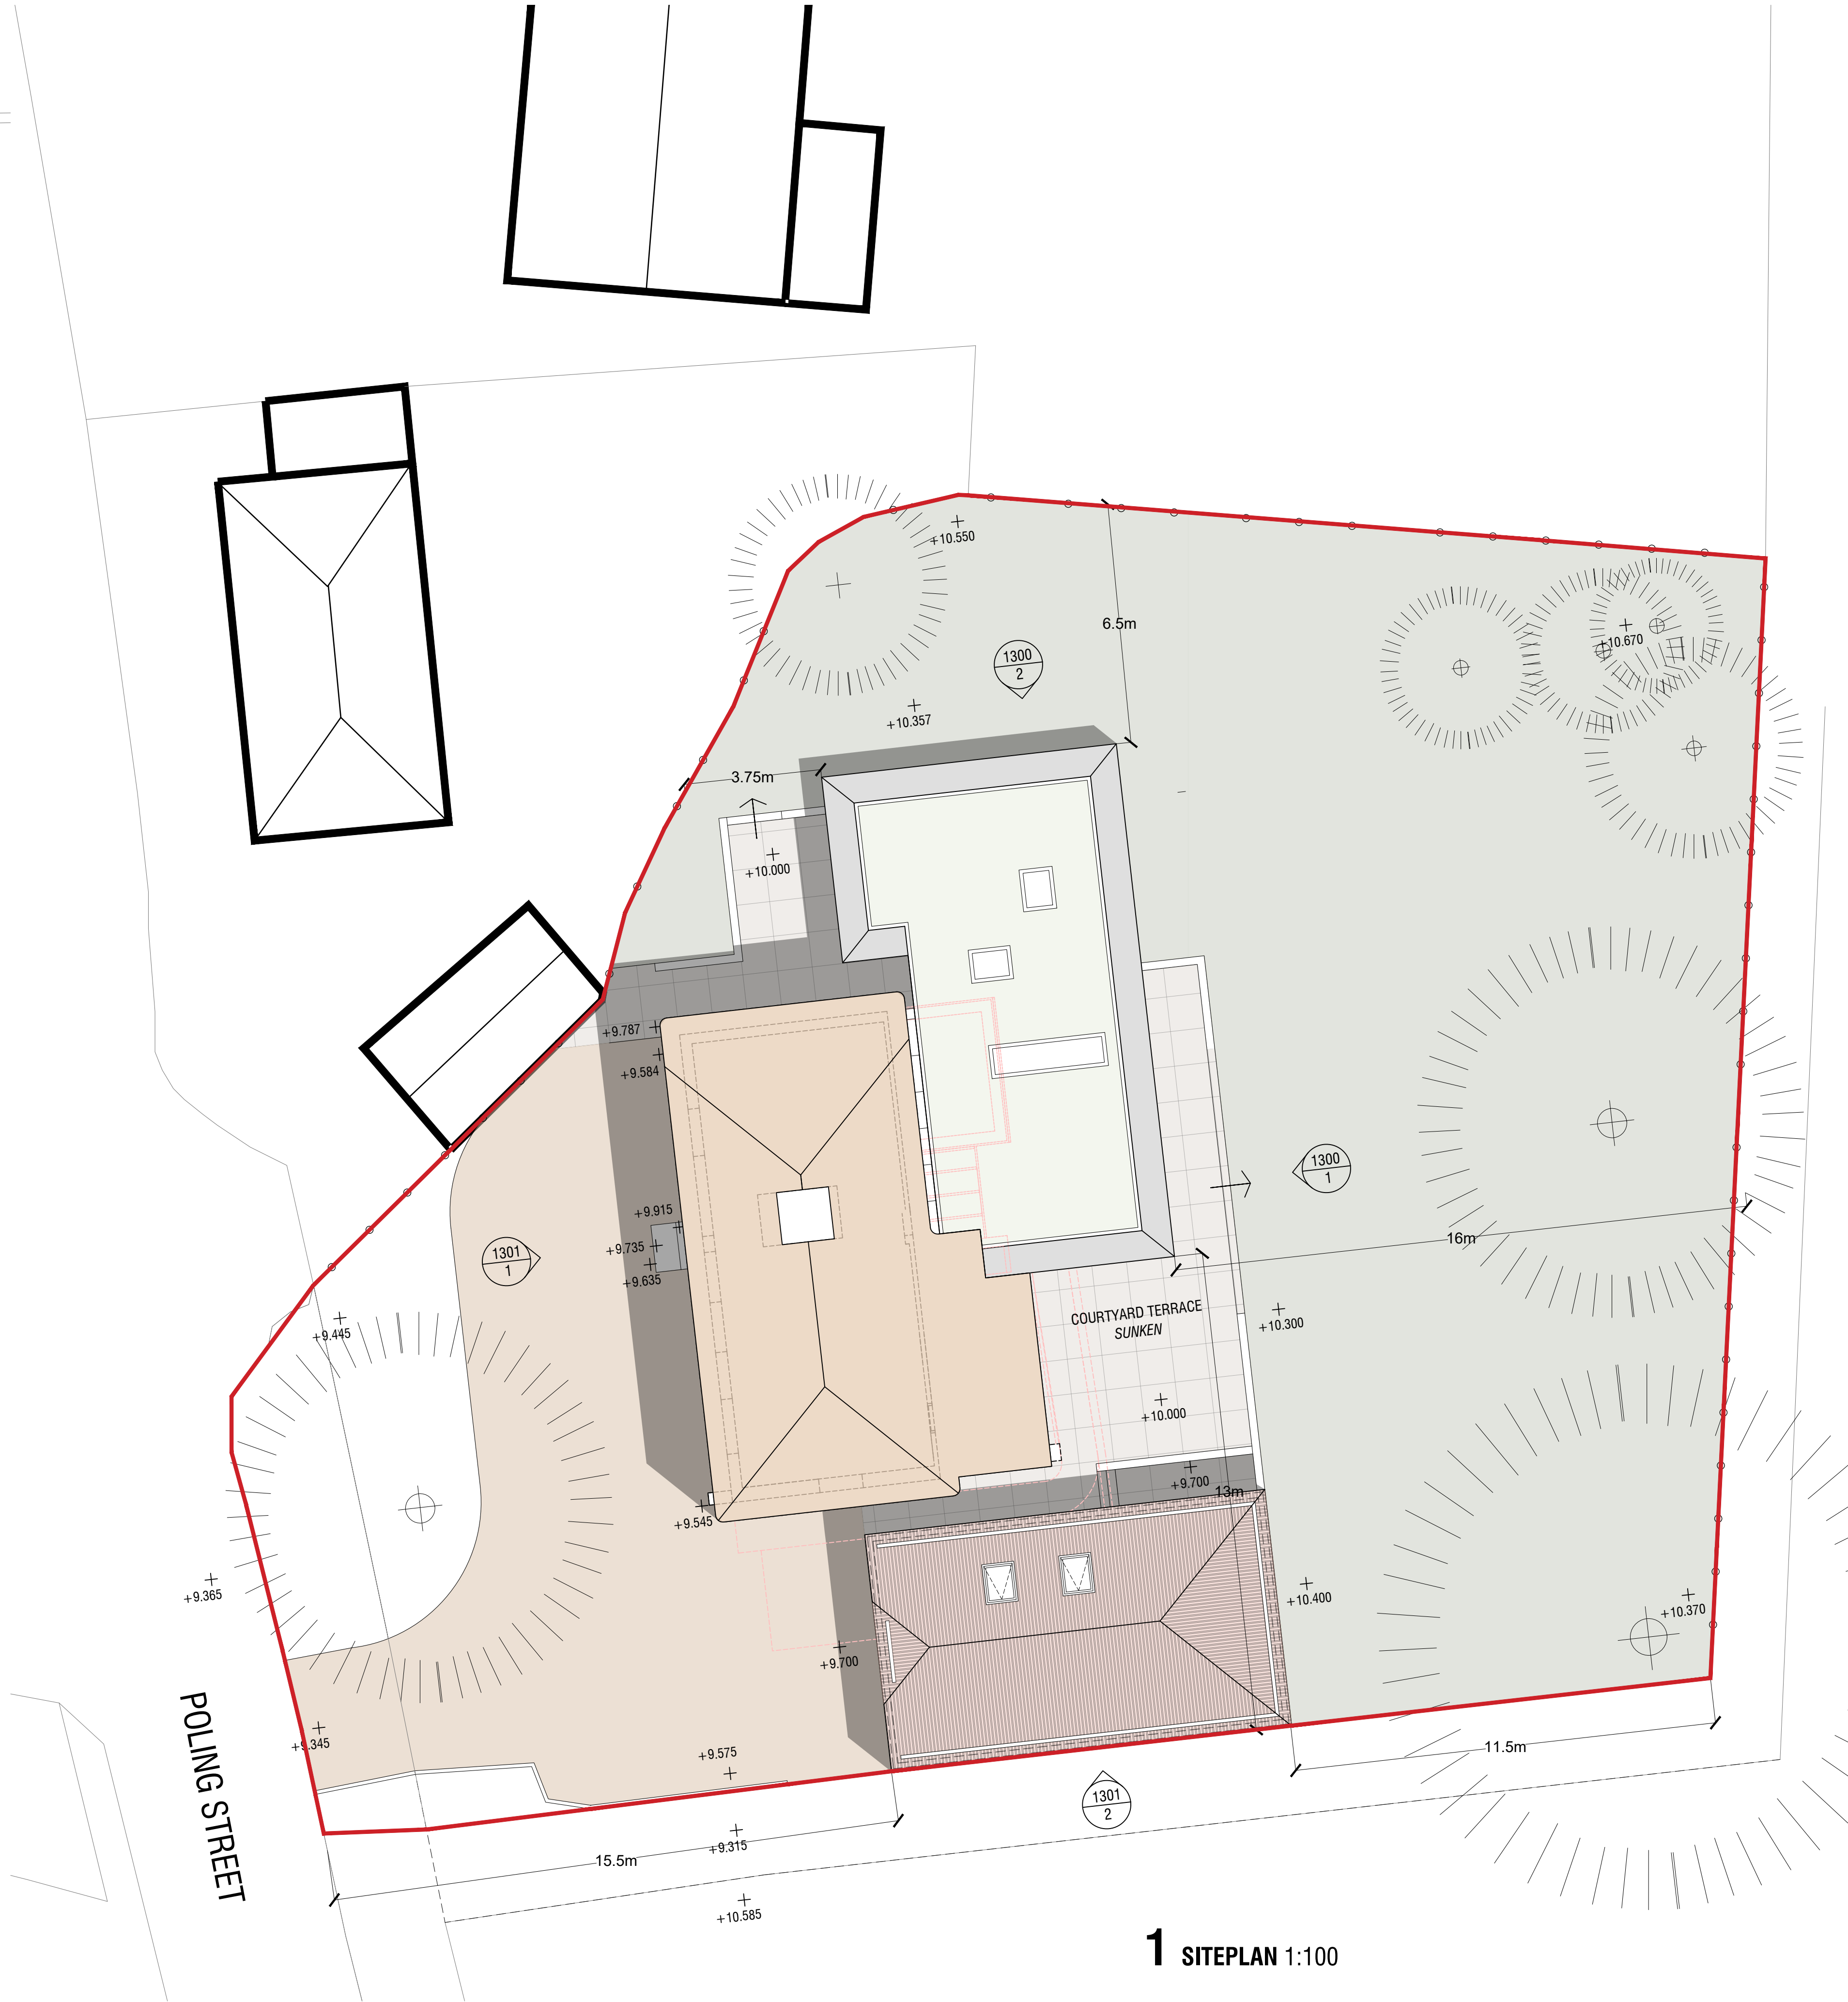

1 SITEPLAN 1:100

PLANNING

THIS DRAWING IS THE COPYRIGHT OF THE DESIGNER AND MAY NOT BE COPIED, ALTERED OR REPRODUCED IN ANY FORM WITHOUT WRITTEN CONSENT.

DIMENSIONS SHOULD BE CHECKED AND VERIFIED ON SITE AND ANY DISCREPANCIES SHOULD BE RECORDED TO THE DESIGNER.

THIS DRAWING SHOULD NOT BE SCALED AND SHOULD BE READ IN CONJUNCTION WITH ALL OTHER CONSULTANTS DRAWINGS.

REV	DATE	REVISION	BY
-----	------	----------	----


PROJECT:
ST JOHNS COTTAGE
POLING STREET, POLING

DRG TITLE:
PROPOSED
SITEPLAN

JOB NO:
1100

SCALE @ A1:
1:100 @ A1

DATE:
02/2020

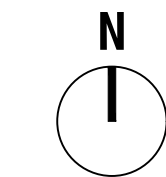

REVISIONS:
A B C D E F G H I J K L M