
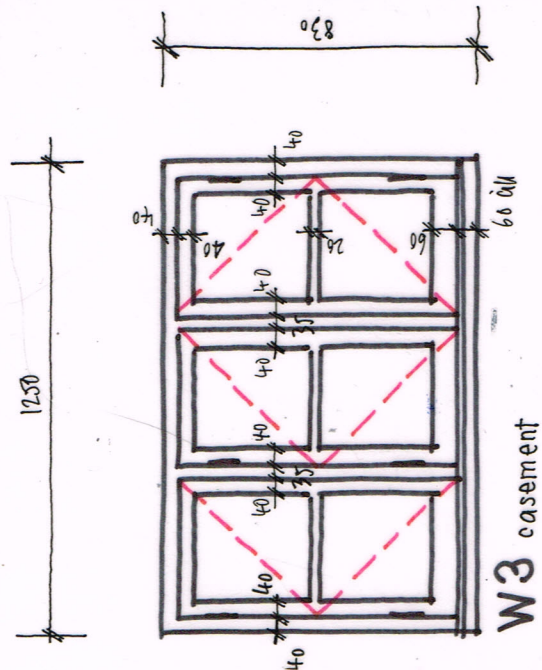


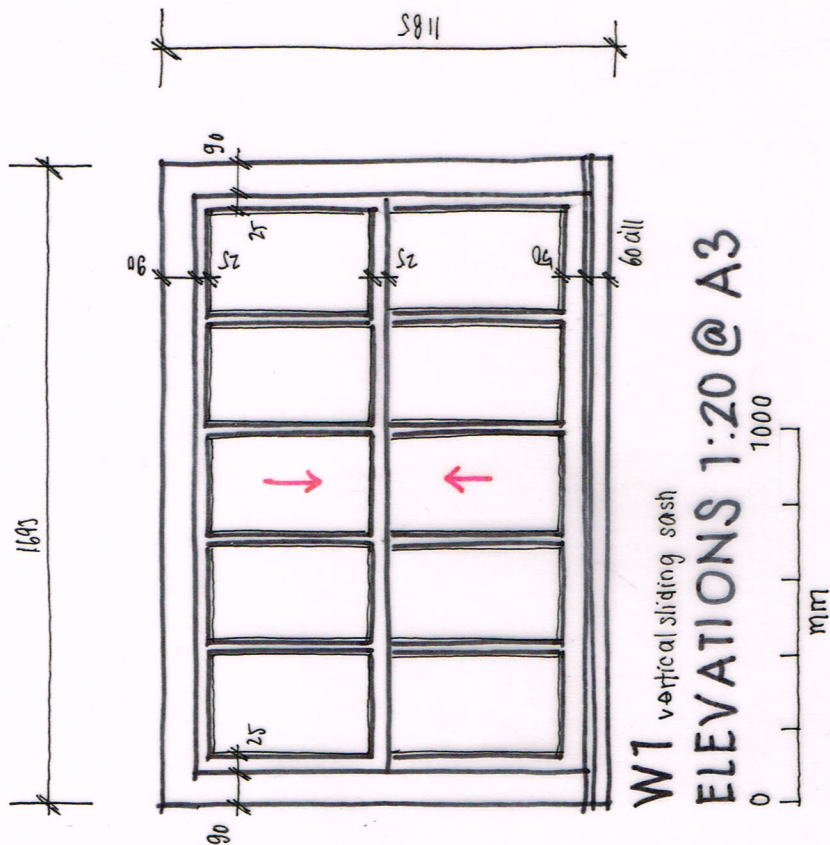

Wayne Gander MCIAT
Architectural Technologist
98 Durrington Lane, Worthing
West Sussex BN13 2RQ
E: waynegander08@gmail.com

Notes

1. To be softwood timber painted white to match existing in all respects on a 'like-for-like' basis. All timber section sizes to match.

W1 & W2 - vertical sliding sashes
W3 & W4 - casements



2. Existing windows single glazed but new windows to be double glazed using Ultra light Heritage double glazed sealed unit system.

3. Glazing to comply with BS6206 for safe breakage, is to be clearly marked as such.

4. All dimensions are subject to site verification

f. fixed panel

↓ direction of opener

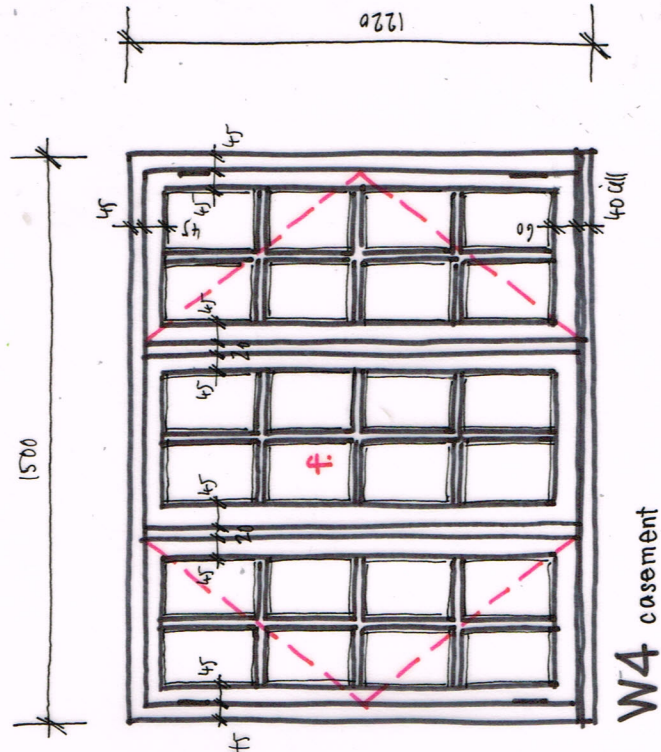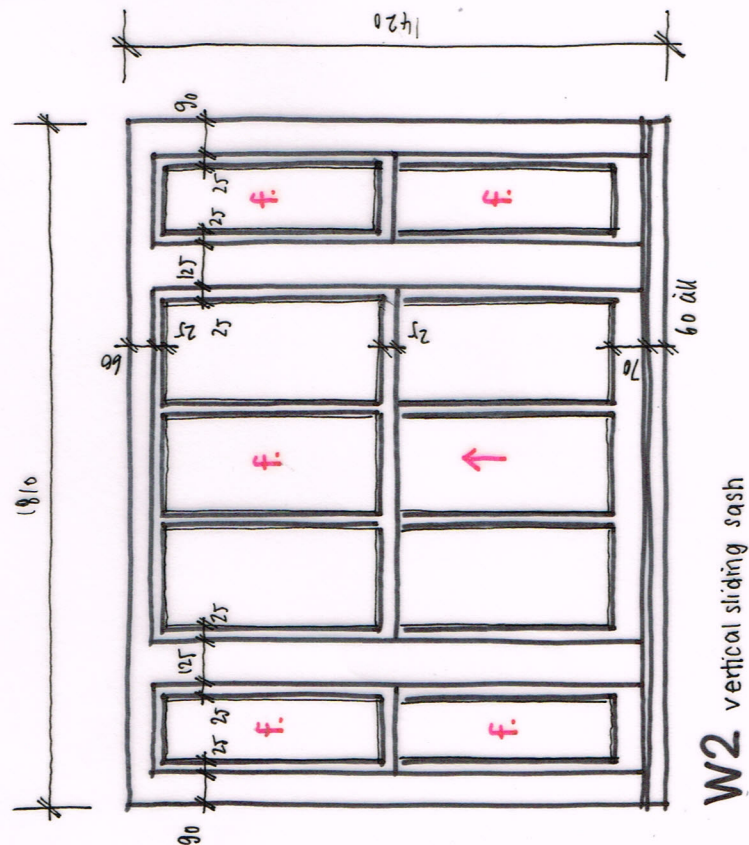

EXISTING/PROPOSED

PECKHAMS, POLING STREET, POLING
Proposals 01

March 2021