


Materials Schedule:

Walls:
Waney edge natural cedar cladding.


Roof:
Reclaimed corrugated iron sheets.

Joinery:
Reclaimed stable door.
Hardwood windows.

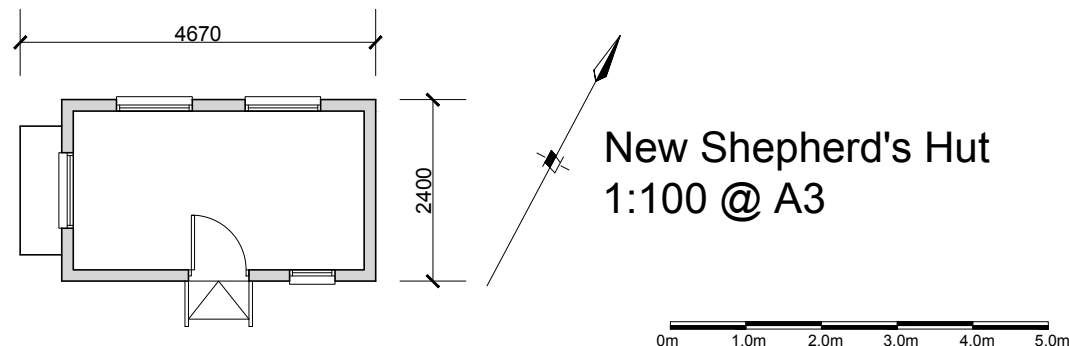

New Shepherd's Hut
1:100 @ A3

Plan

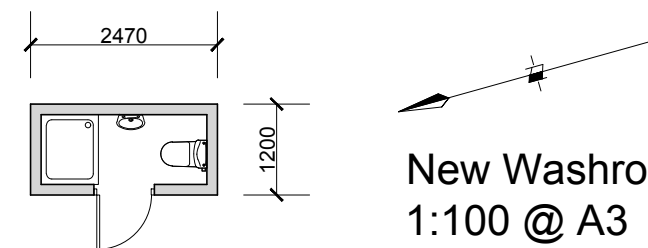

New Washroom
1:100 @ A3

Plan

Materials Schedule:


Walls:
Shiplap cladding.

Roof:
Felt.


Joinery:
Reclaimed stable door.

Tree Schedule:

T1 Oak

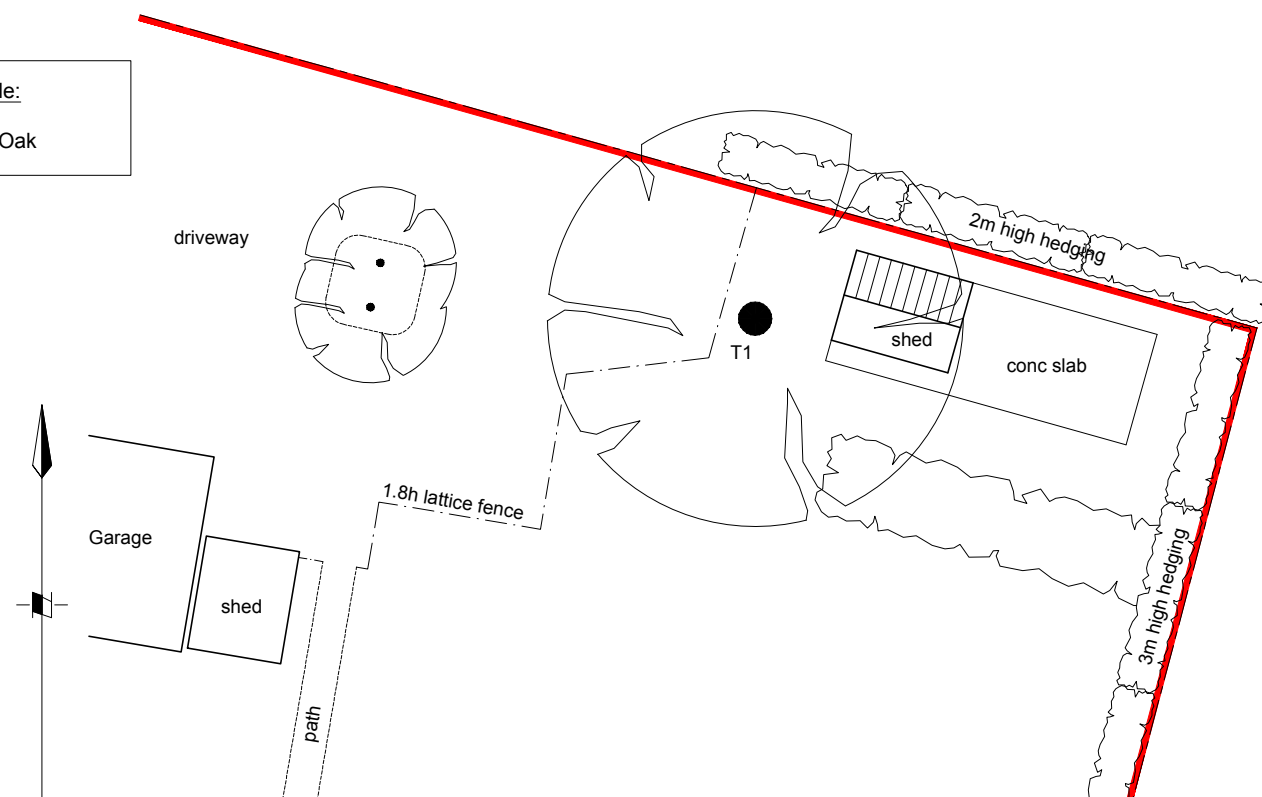

Existing Site plan
1:200 @ A3

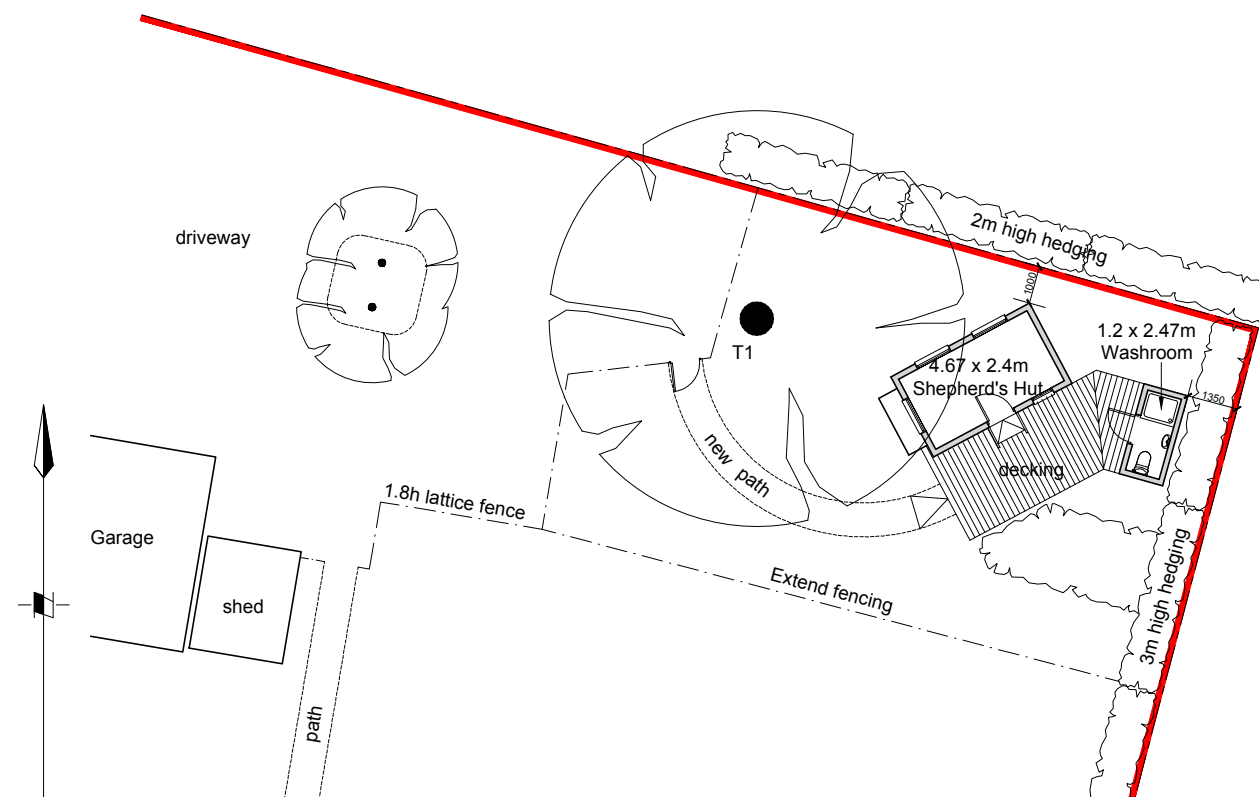

Proposed Site plan
1:200 @ A3

Rev A. 22.06.21 Minor amendment.

client	project	drawing	date	drawn	drawing no	revision
Hilary Rennie	New Shepherd's Hut at Priory Cottage, Poling Street Poling, BN18 9PS	New Huts	Jun 21	pd	0345 / 101	A
			scale	CAD file name:		
			1:200, 1:100 @ A3			

No dimensions to be scaled from drawing except for planning purposes. The contractor should check all dimensions on site.

Peter Davey Ltd
construction consultants

49 Park Drive
Rustington
West Sussex BN16 3DY
Tel: 01903 773105
Mob: 07941 402217
Email: peterdavey67@btinternet.com