


Norcia Range

Exterior Lighting Range

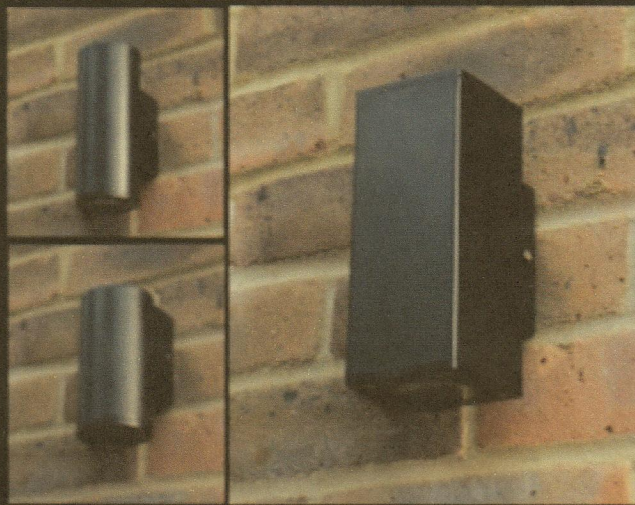

Data Sheet

Product Information

The Norcia range consists of 5 spot lights that complement each other including a spike light, round single wall, round up and down wall, square single and square up and down wall lights.

Suitable for use in high saline coastal areas. For use with retrofit GU10 LED lamps up to and including 9W.

Complete with 1 year warranty.



Product Features

- 1 year warranty
- Class II
- IP65 Wall Lights
- IP44 Spike Light
- 9W GU10 LED Max.
- Suitable for High Saline areas
- Dimmable (Lamp dependant)