





2 Location Plan
Scale: 1:1250

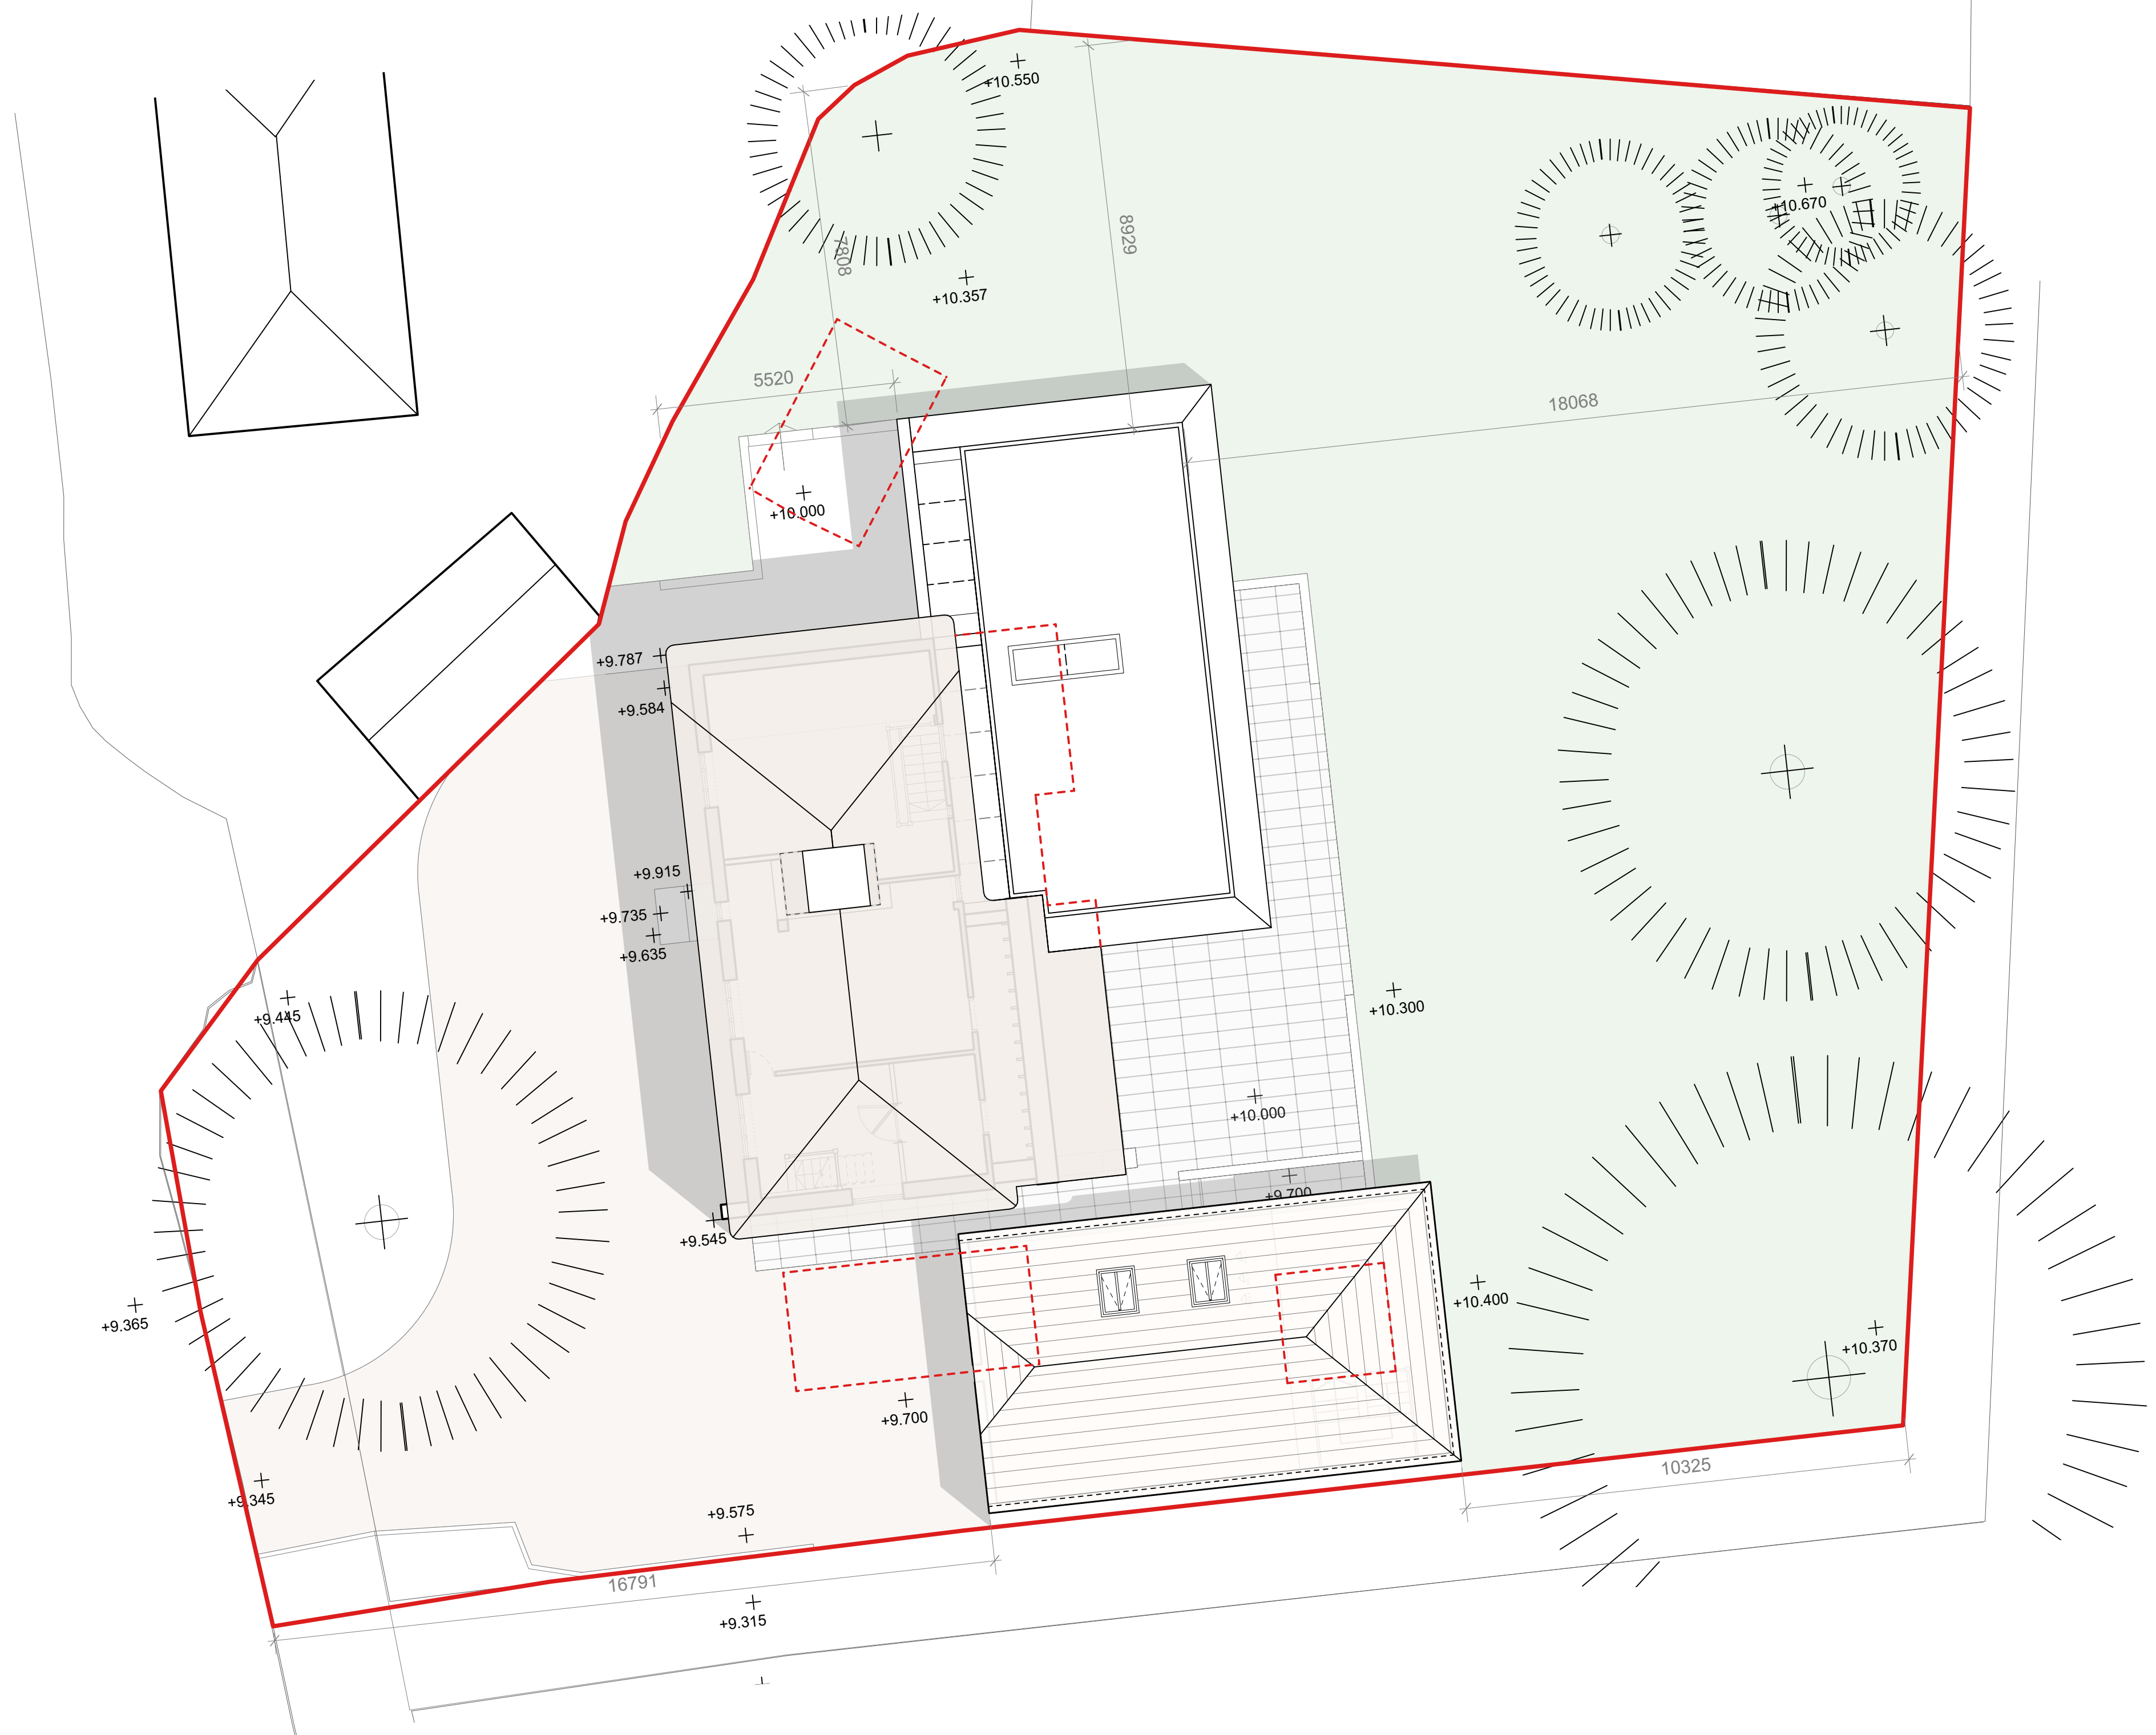

1 Proposed Siteplan
Scale: 1:100

Date No. Revision Notes

Date No. Issue Notes

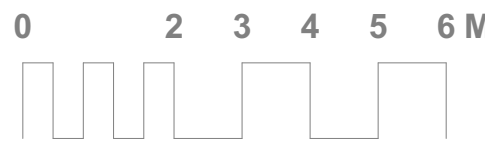

Project Title
St John's Cottage
St John's Cottage, Poling Street,
Poling

Sheet Title
Proposed Siteplan

Sheet Scale
AS NOTED

Total Sheets
8

Project No.
1012
Drawing Sheet No.
100

Status
PLANNING

