
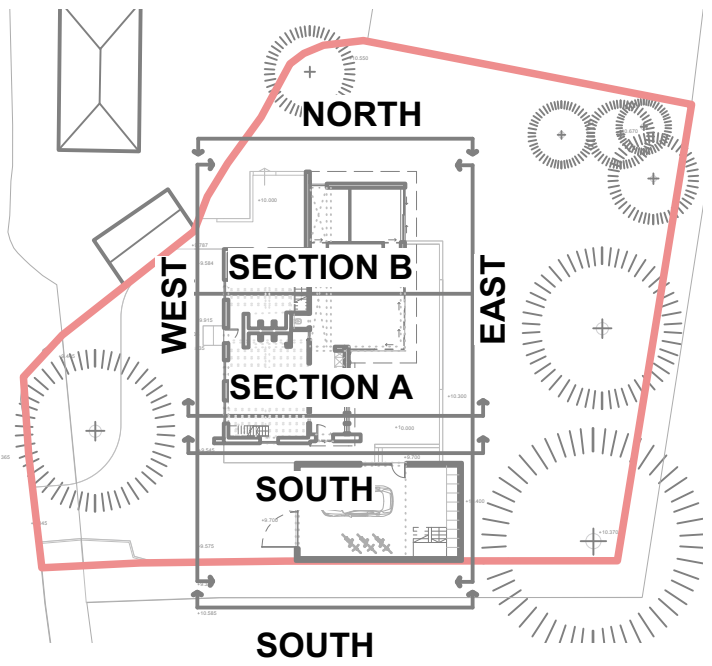



MATERIAL SCHEDULE

- A - Vertical Black Stained/Charred Timber Cladding
- B - Pre-Weathered Zinc
- C - PPC Aluminium Framed Fenestration
- D - Living Roof
- E - Vertical Natural Finish Timber Cladding
- F - Clay Plain Tiles
- G - Flint

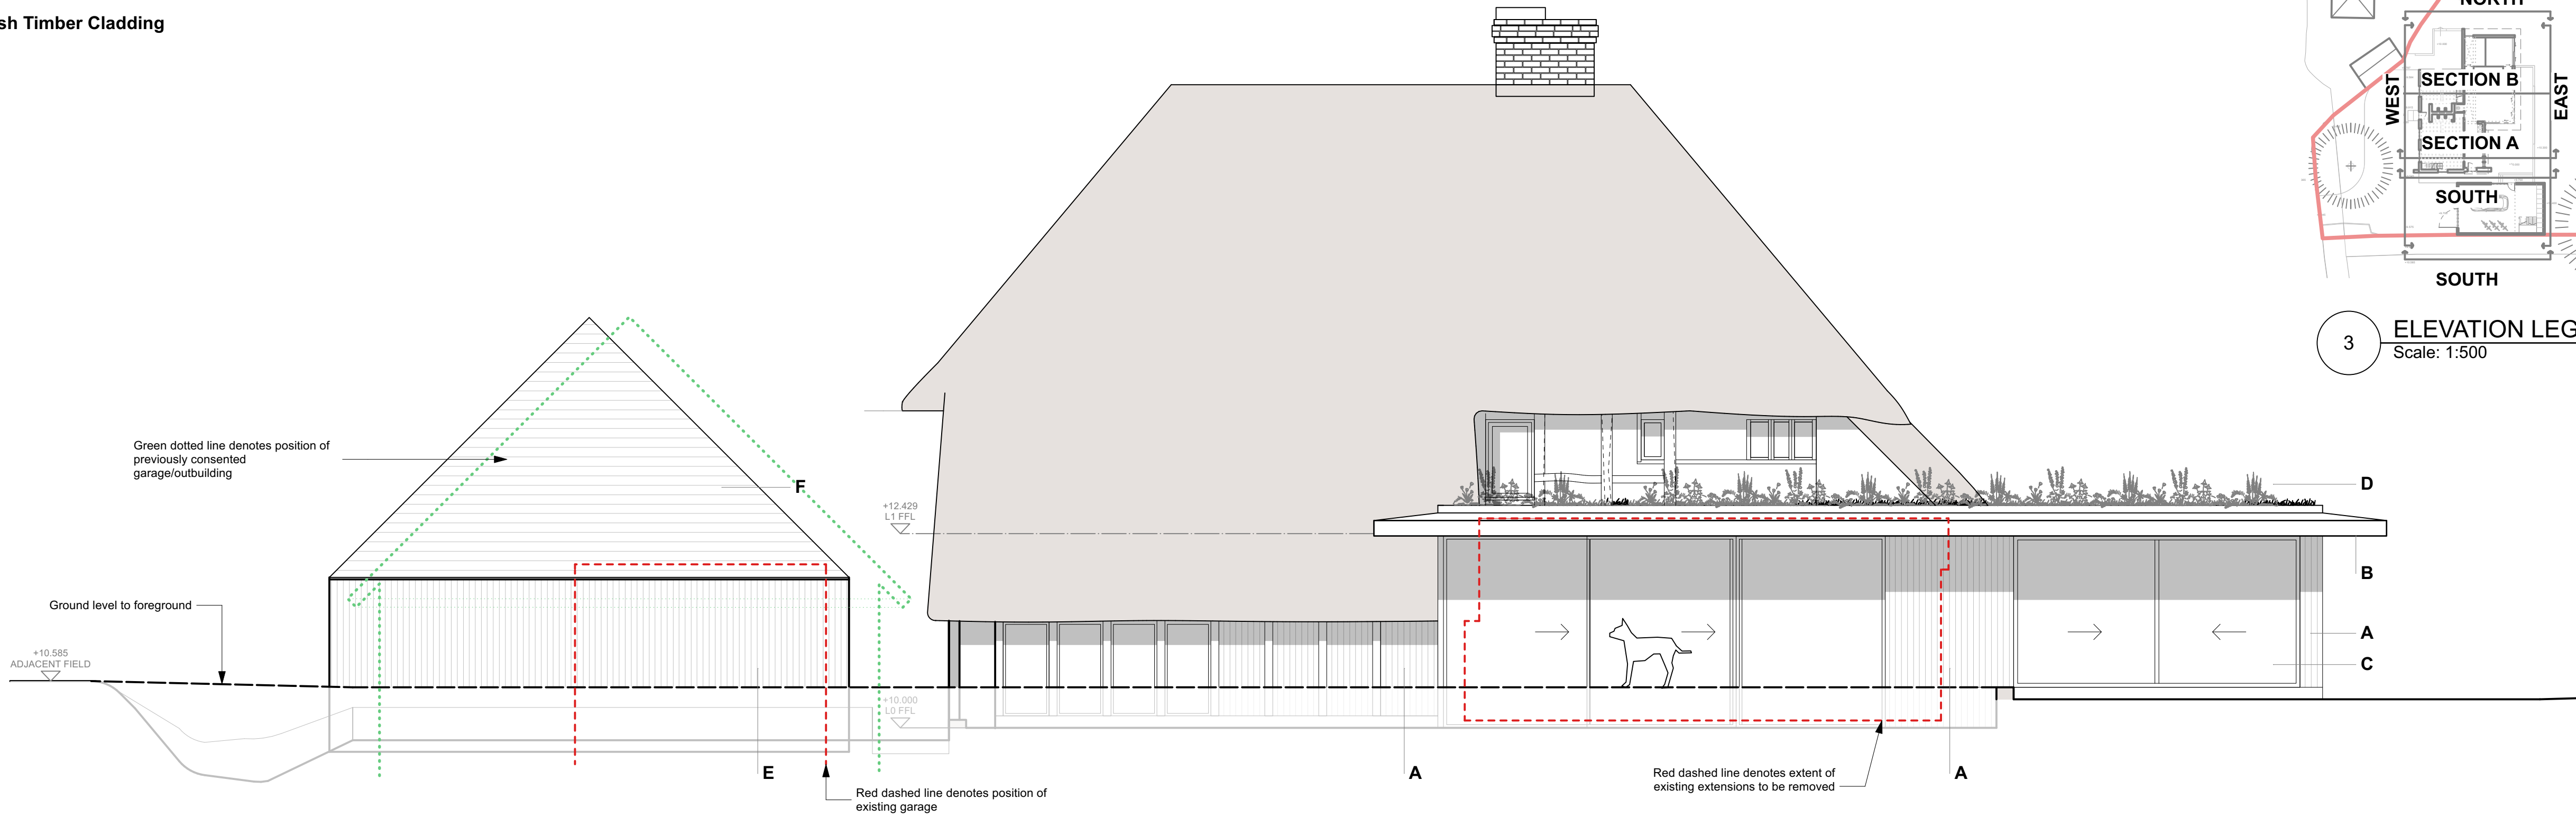

Date No. Revision Notes

Date No. Issue Notes

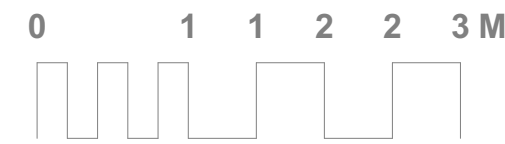

Project Title
St John's Cottage
St John's Cottage, Poling Street,
Poling

Sheet Title
Proposed Elevations

Sheet Scale
AS NOTED

Total Sheets
8

Project No.
1012
Drawing Sheet No.
301

Status
PLANNING