



Condition 3:

Prior to its insertion, details of the window including its design/appearance, specification, glazing bars, glazing (system), method of opening, decorative/protective finish (i.e. paint and colour) and location within the reveal, in the form of drawings and sections of an appropriate scale, shall be submitted to and agreed in writing by the Local Planning Authority before the windows and doors are installed.

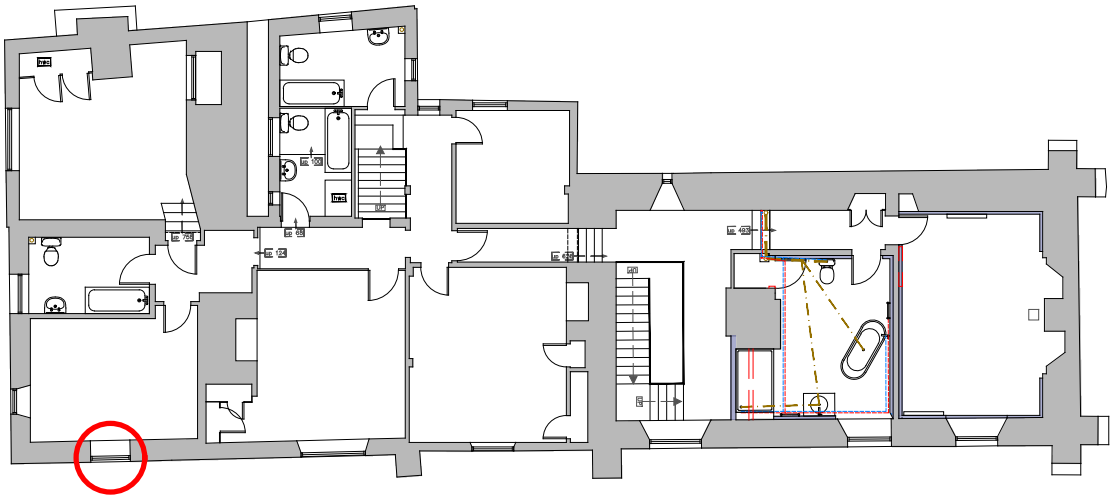


Key Plan - First Floor

- New painted timber framed window:
- Flush casement
 - White colour
 - Slimline double glazing (4+4+4)
 - Putty fixing

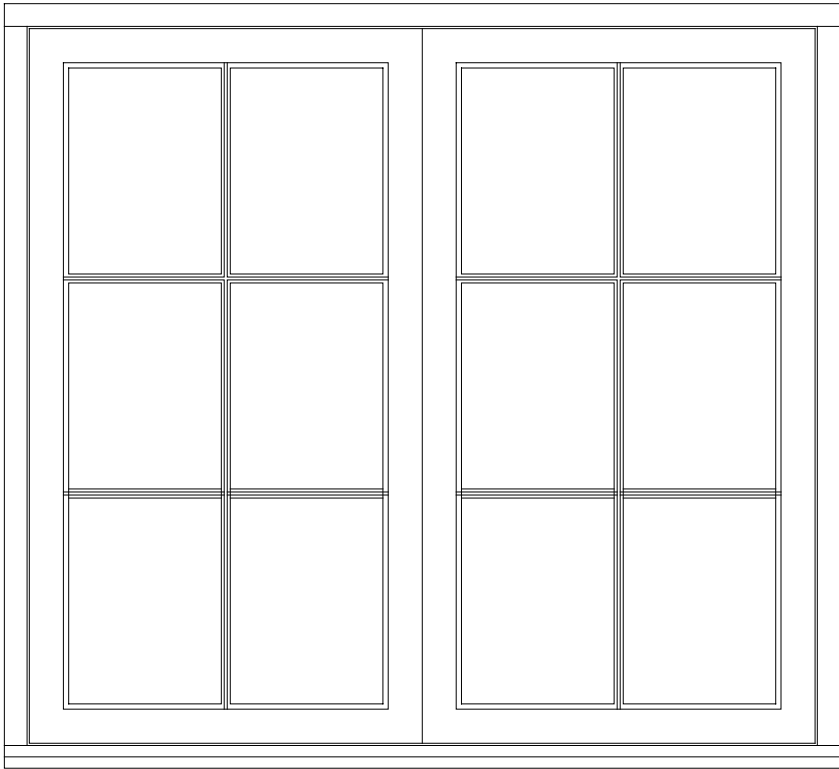

New Window - Elevation

1:10 PROPOSED

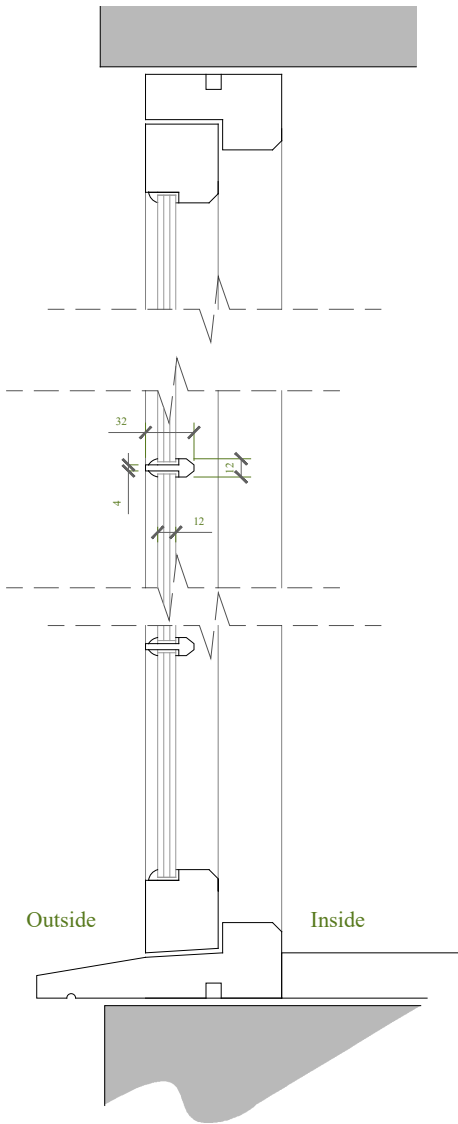


New Window - Section

1:5 PROPOSED



New Window - Glazing Bar Detail

1:1 PROPOSED

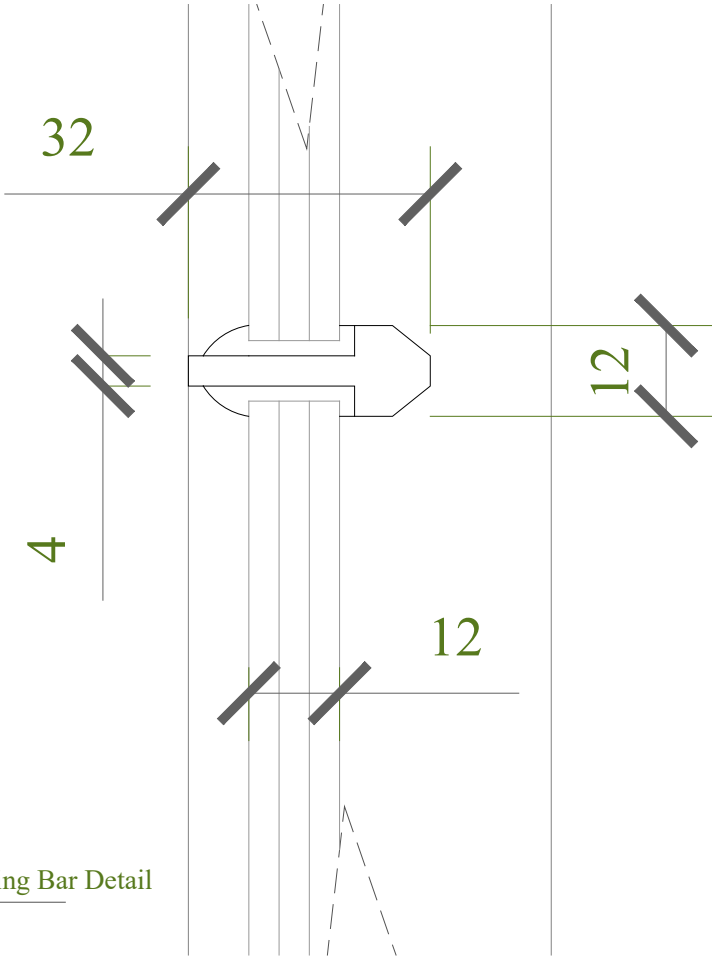

New Window - Plan

1:5 PROPOSED

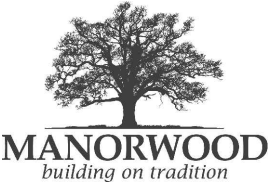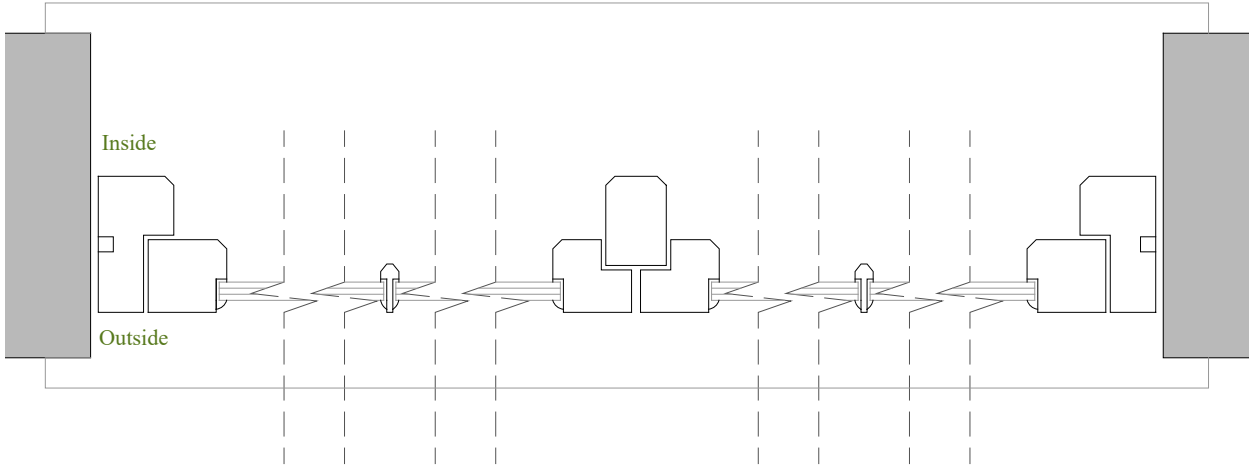

The Old Surgery
Rumbolds Hill
Midhurst
West Sussex
GU29 9BY

tel: 01243 201 102
email: enquiries@manorwood.co.uk
web: www.manorwood.co.uk

This drawing is the copyright of
Manorwood Construction Ltd.

Do not scale from this drawing.

Exemptions to copyright and scaling
apply for Local Authority planning
purposes only.

All dimensions must be checked on
site prior to commencement of works.

Address

St. Johns Priory, Poling
Street, Poling, Arundel,
BN18 9PS

Drawing

PO/2/26/L

Condition 3

Proposed Window

Scale @ A3

As Indicated

Drawn: 02.07.2026
Issued: 02.07.2026

Drawn By: VM
Checked By: BK

Job No.
2201ST_R0

Drawing No.
2201ST_R0_200

Status
FOR COMMENT

Revisions:
R.0

