

Condition 5:


Prior to its installation, details of any new internal joinery including skirting, doors (and how this replicates the existing, or is an appropriate design) will be submitted to and approved in writing by the Local Planning Authority. The details shall include materials, profiles and finishes. Once approved, the work can proceed and the details so approved will be used within the construction of the development.

- New Skirting Boards:
- Mini Ogee 1 Skirting Board
 - Material: Moisture Resistant HDF
 - Profile Size: 38mm
 - Size: Product sold in 3050mm and 4200mm lengths
 - Height 145mm
 - Thickness: 18mm
 - Finish: Primed ready to be decorated to match existing skirting




New Skirting Board Profile

1:1	PROPOSED
-----	----------

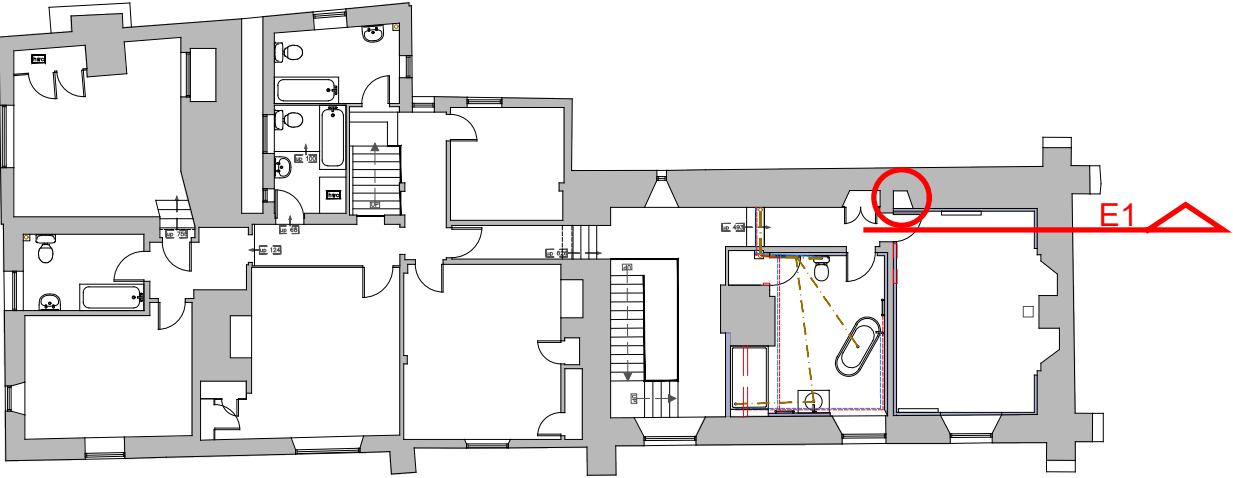


Key Plan - First Floor

- New paneling:
- Material: Cut to size MDF horizontal and vertical strips 9 usually lengths of 1500mm)
 - Thickness: 18mm
 - Size: To fit imediately under the existing tie beam and widths of 100mm - TBC on site
 - Finish: Decorated to match existing joinery

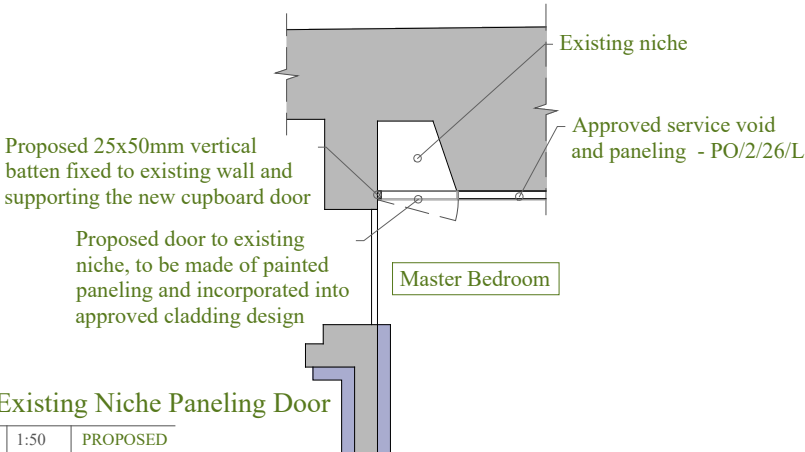

Existing Niche Paneling Door

1:50	PROPOSED
------	----------

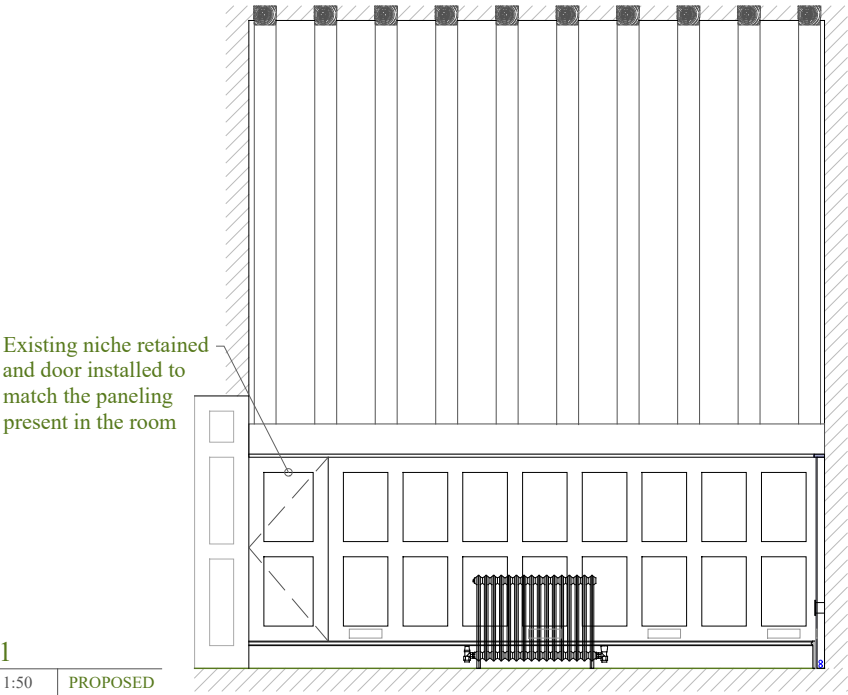

E1

1:50	PROPOSED
------	----------



The Old Surgery
Rumbolds Hill
Midhurst
West Sussex
GU29 9BY

tel: 01243 201 102
email: enquiries@manorwood.co.uk
web: www.manorwood.co.uk

This drawing is the copyright of
Manorwood Construction Ltd.

Do not scale from this drawing.

Exemptions to copyright and scaling
apply for Local Authority planning
purposes only.

All dimensions must be checked on
site prior to commencement of works.

Address

St. Johns Priory, Poling
Street, Poling, Arundel,
BN18 9PS

Drawing

PO/2/26/L

Condition 5

Internal Joinery Details

Scale @ A3	
As Indicated	
Drawn:	Issued:
02.07.2026	02.07.2026
Drawn By	Checked By
VM	BK
Job No.	
2201ST_R0	
Drawing No.	
2201ST_R0_202	
Status	
FOR COMMENT	
Revisions:	
R.0	

