




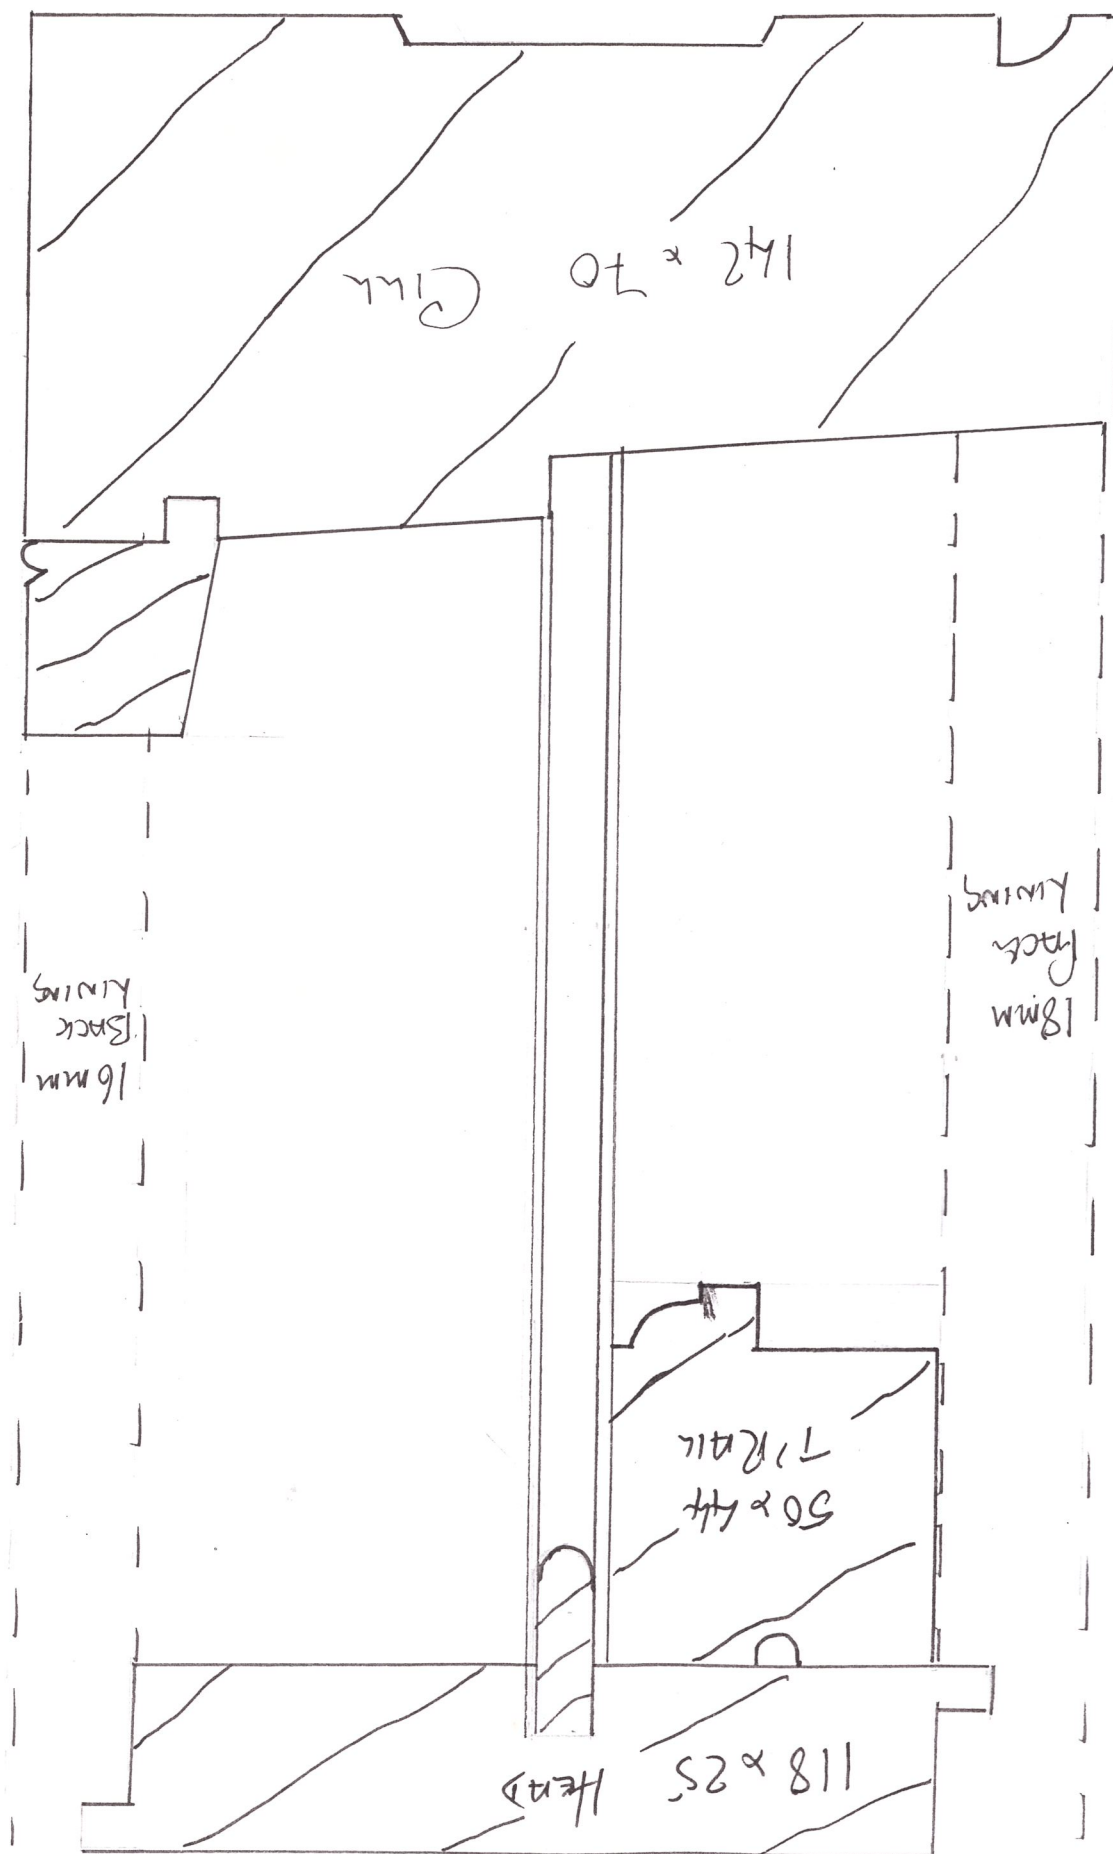

10 20 30 40 50 60 70 80 90

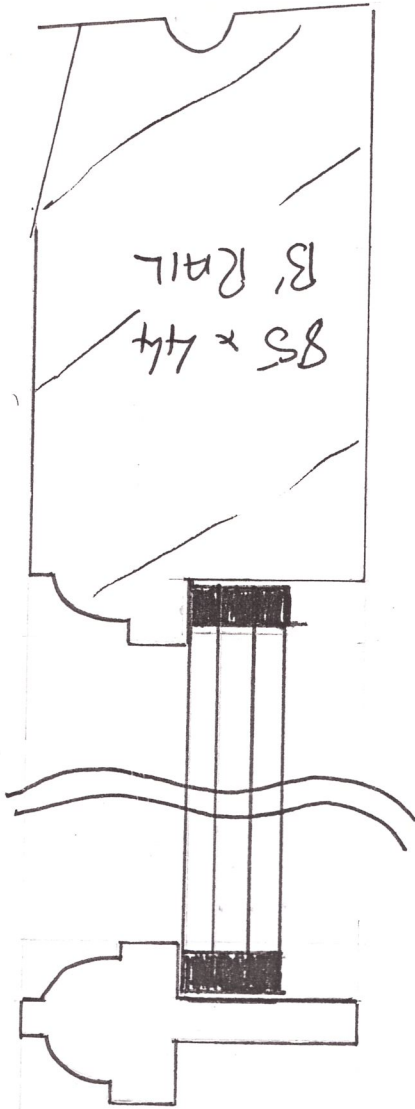

SLIM LINE
4-4-4 / GUARDING
S-S UPSTAND
HARGON GAS

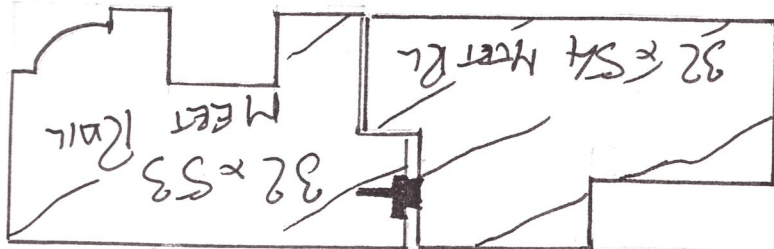

Box Flange & Stakes

SCALE 1:1