


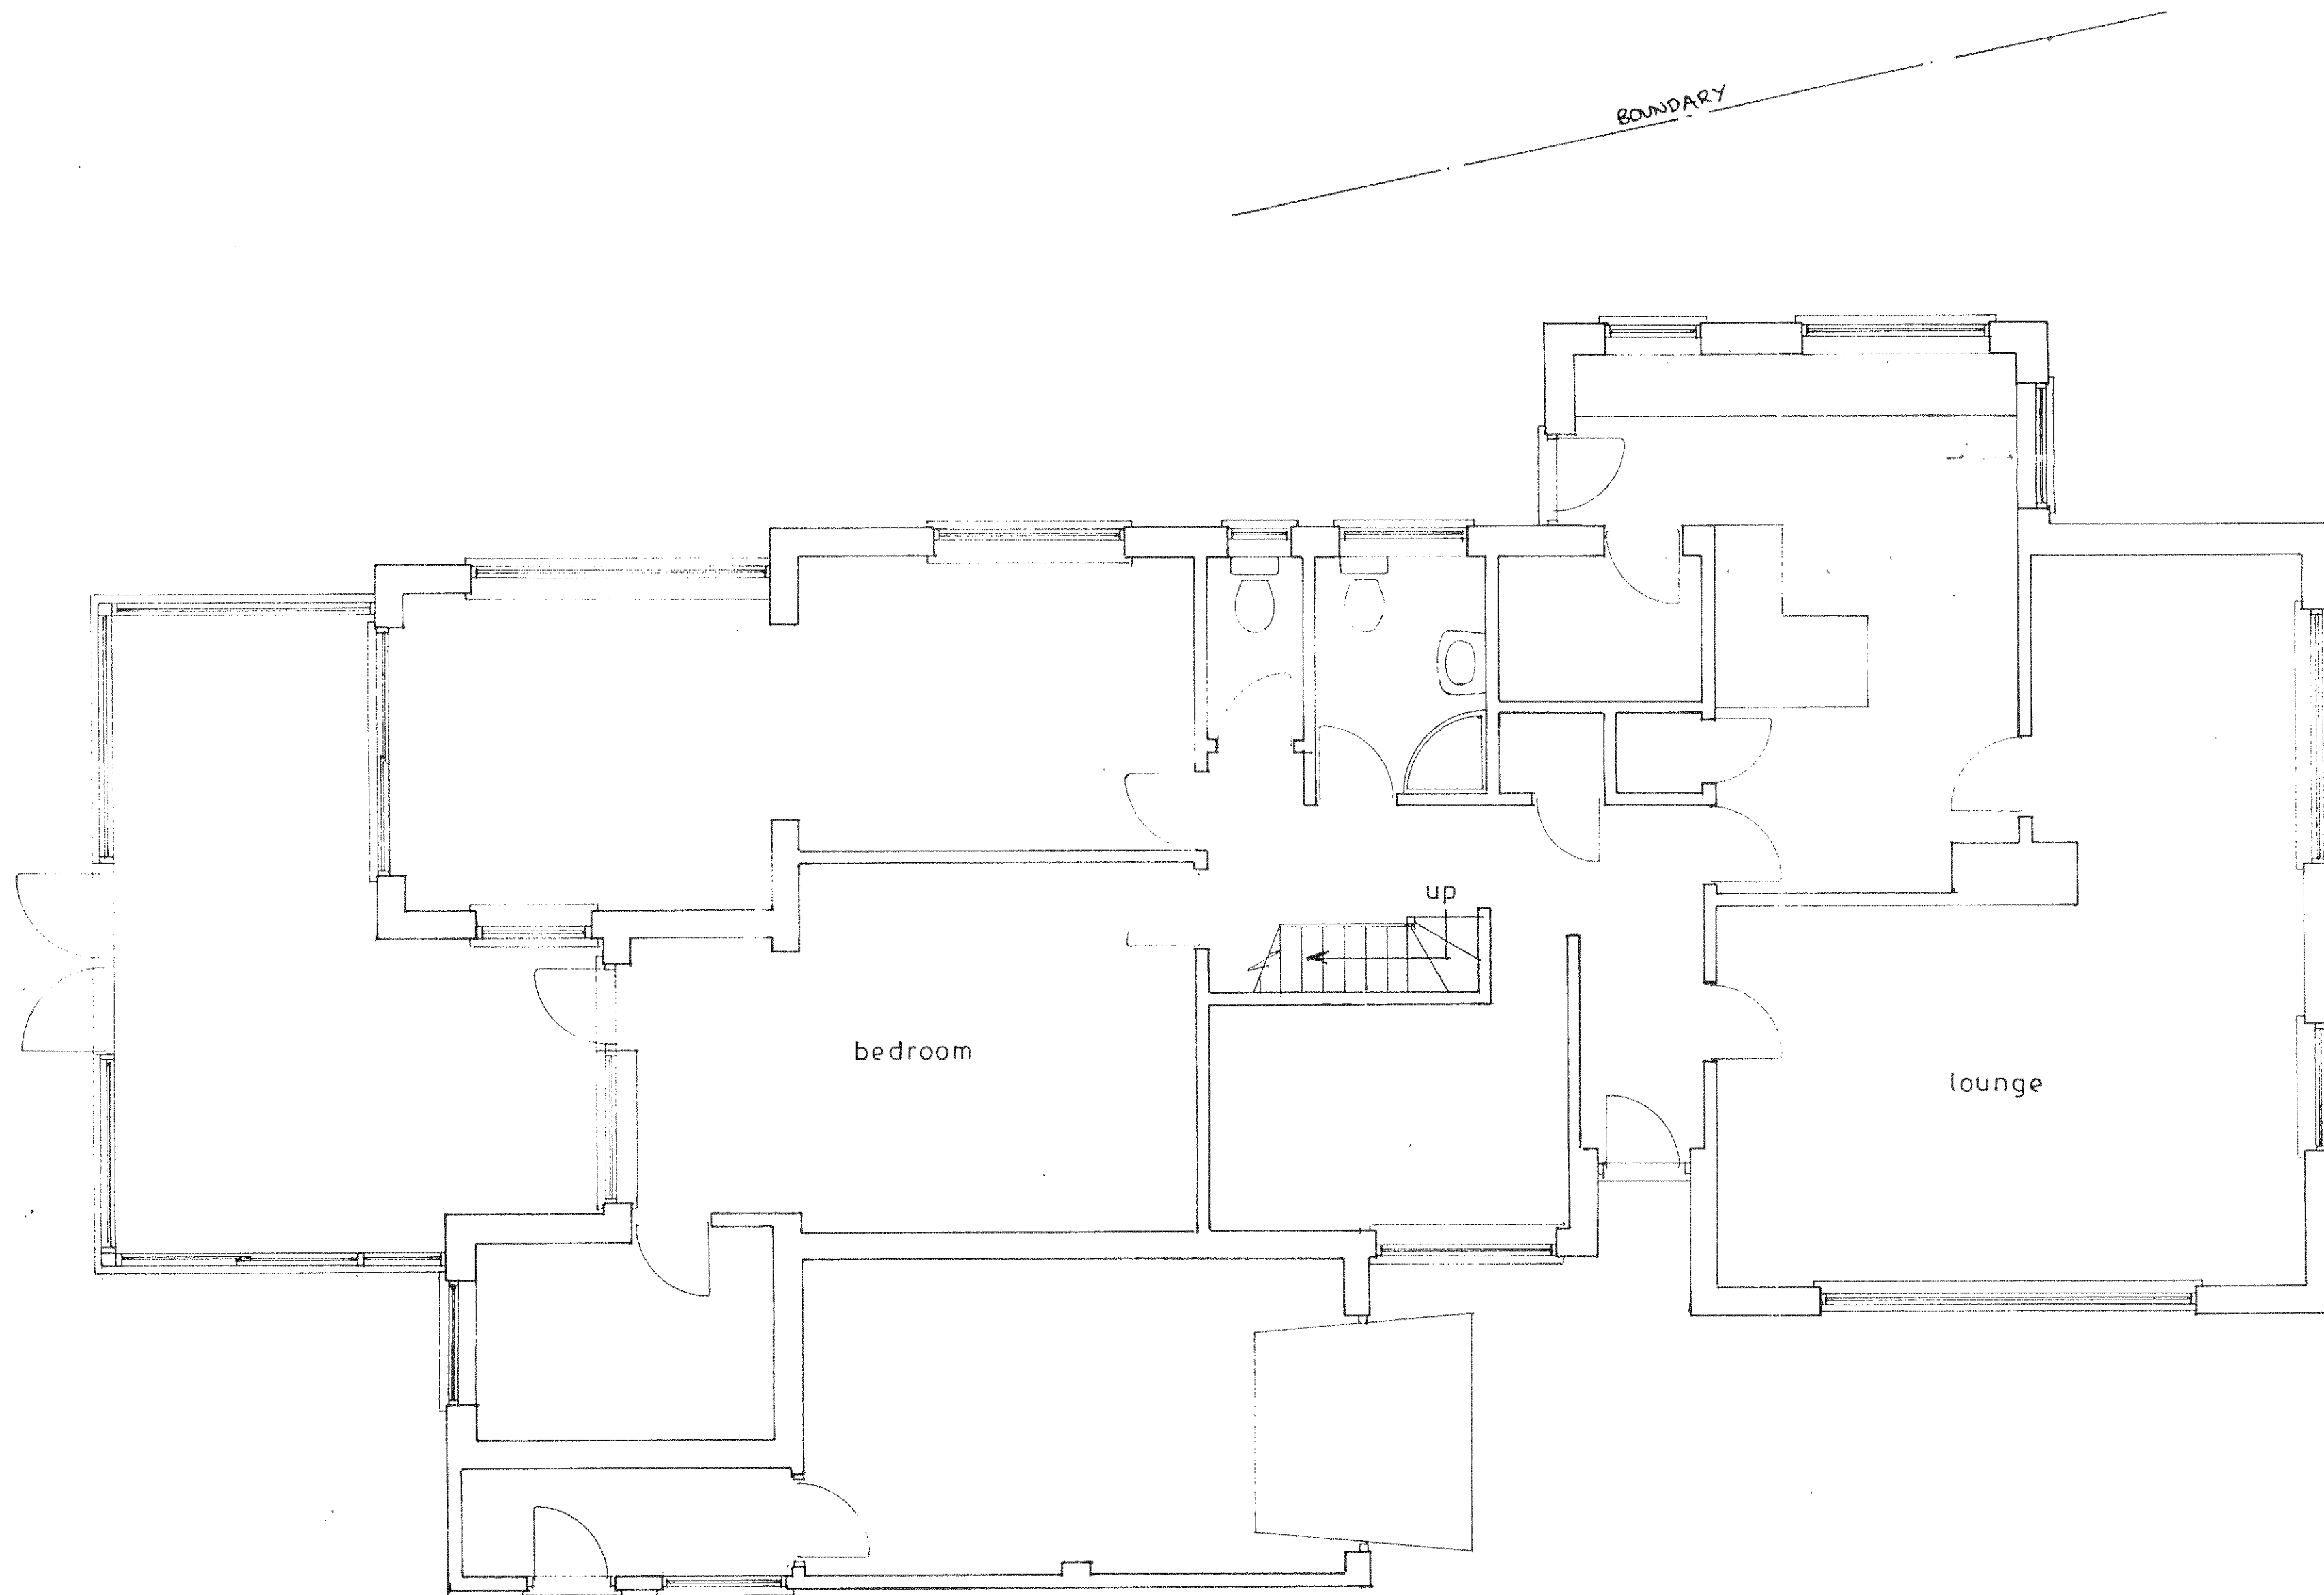

Ground floor plan

1 : 50

Existing

PROPOSED NEW 1ST FLOOR AT 1, DOWNLANDS CLOSE, PAGHAM FOR MR & MRS. M. FINCH

sheet 4a of 5

Bryan Butcher
Rainbow Cottage
Nyetimber Lane
Bognor Regis PO21 3JX
01243 266871
07973 233442
bryan.butcher@btinternet.com
www.bryanbutcher.com