
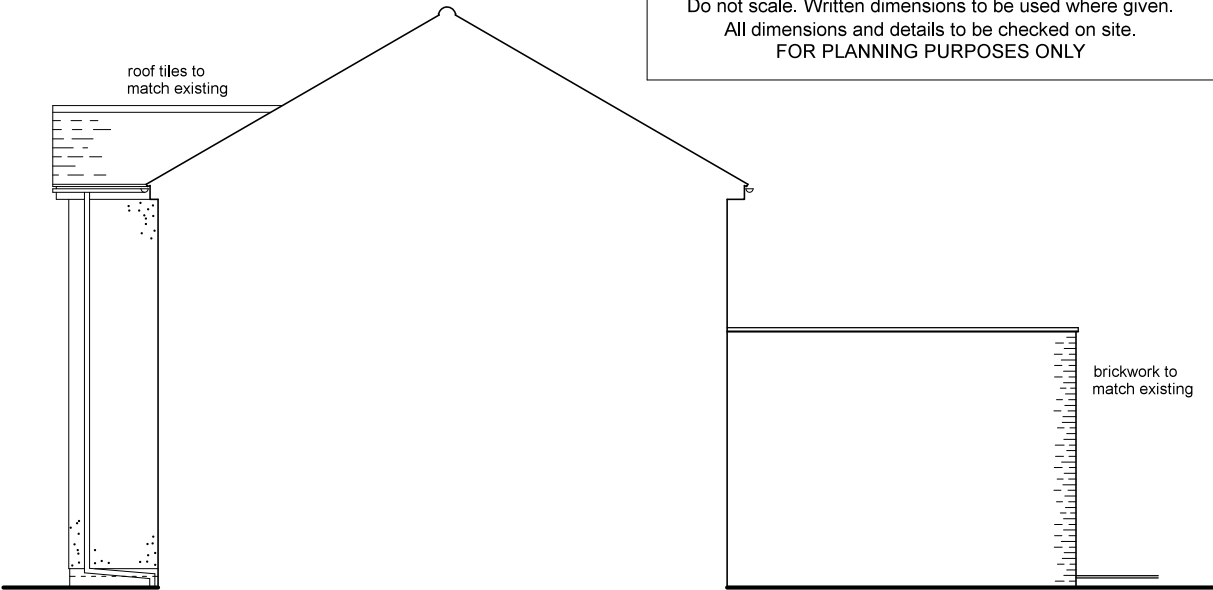
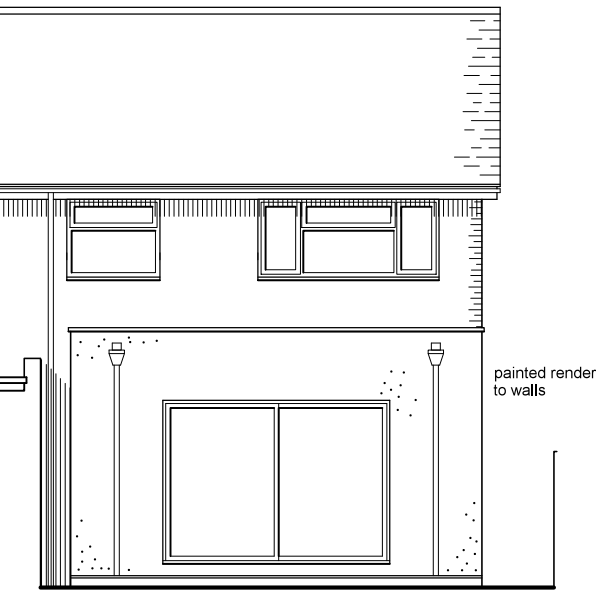



This drawing and its contents are the strict copyright of Architectura Design. No reproduction without permission. Do not scale. Written dimensions to be used where given. All dimensions and details to be checked on site. FOR PLANNING PURPOSES ONLY

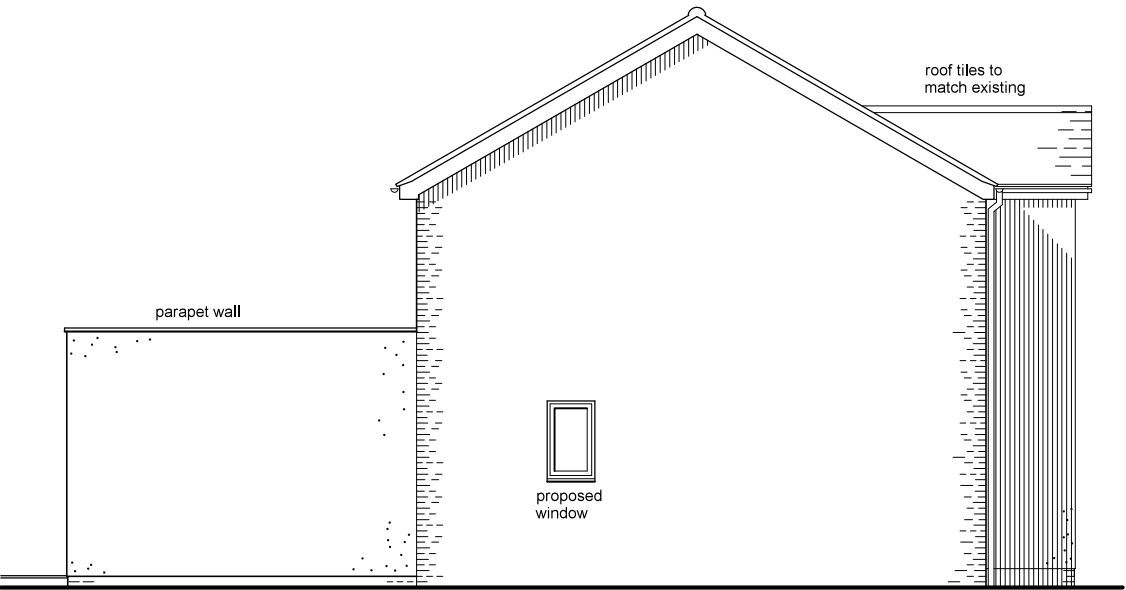


South West Elevation

North West Elevation


North East Elevation

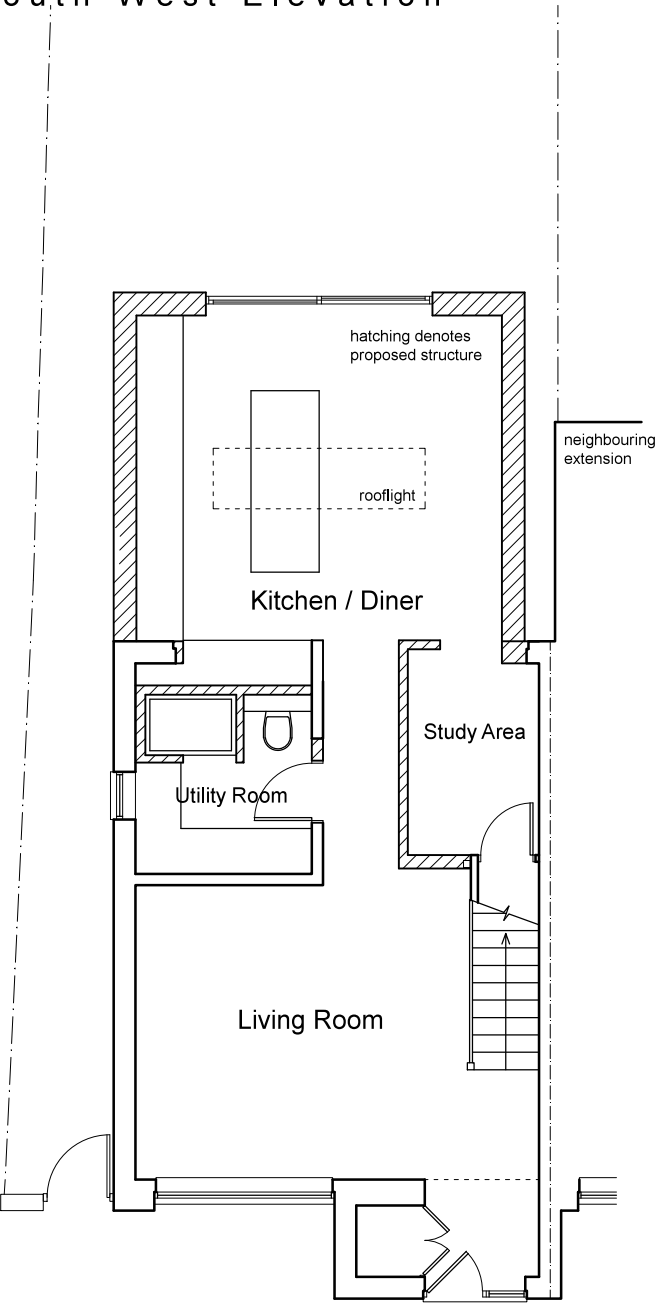

Ground Floor Plan

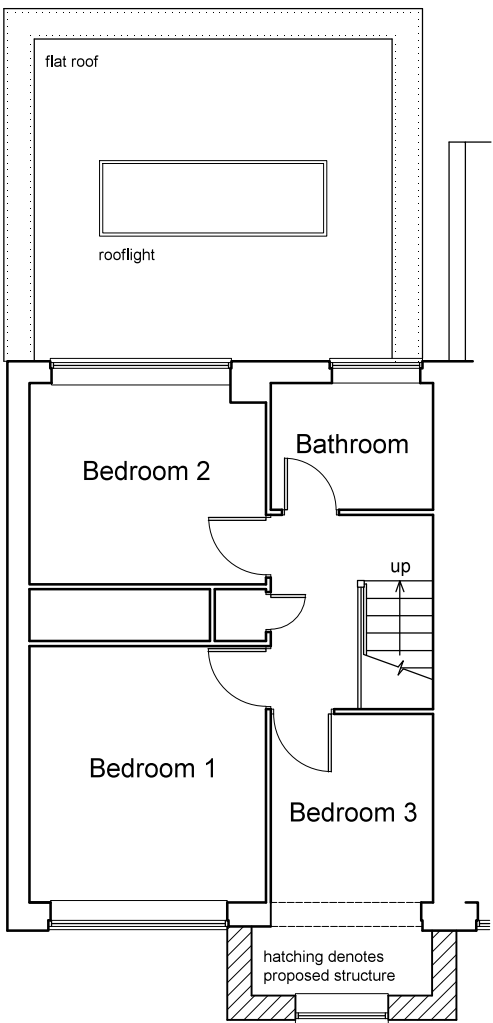

First Floor Plan

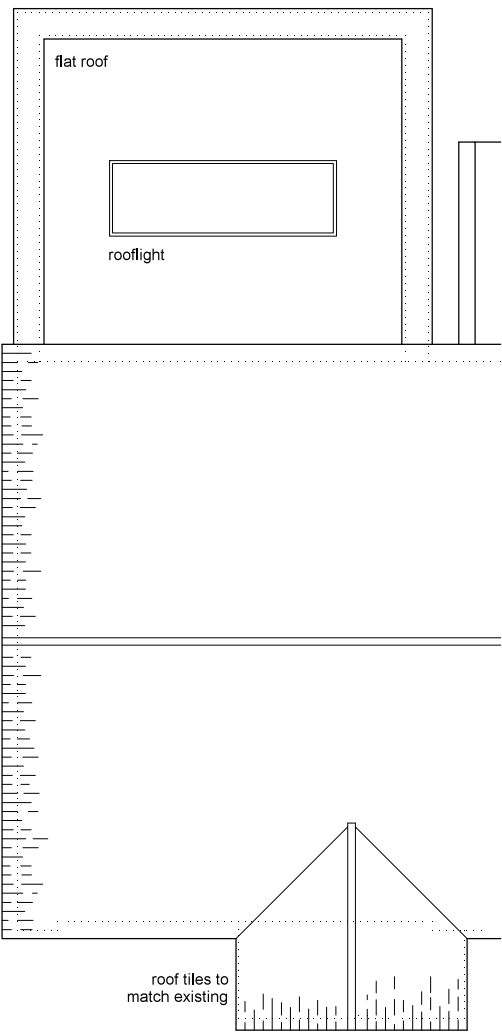

Roof Plan



South East Elevation

0 1 2 3 4 metres

Architectura
Architectural Design & Drawing Service

Proposed Extension and Alterations
at 35 Kings Drive, Pagham
for Mr and Mrs S Gent
Drawing P01 October 2020 Scale 1:100 @ A3
Planning Drawing - Proposed Plans & Elevations