


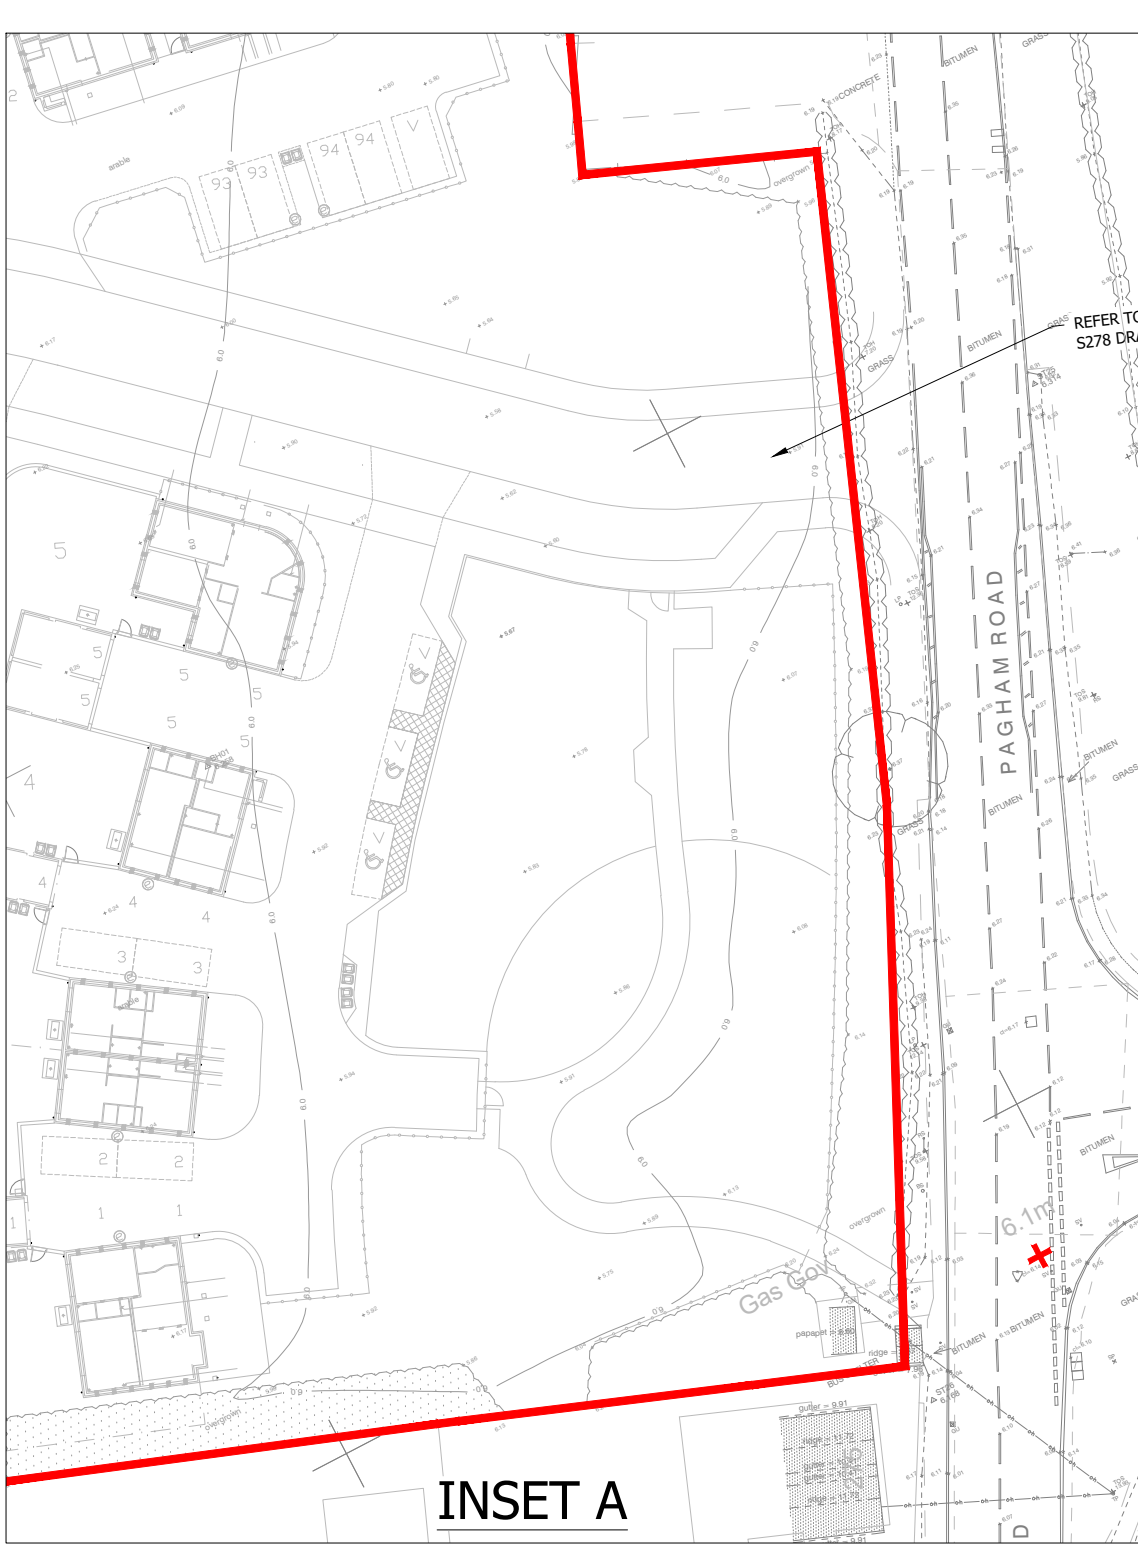

© Mayer Brown Limited Copyright. The drawings, information and data recorded in this document ("the information") is the property of Mayer Brown. This document and the information are solely for the use of the authorised recipient and this document may not be used, copied or reproduced in whole or part for any purposes other than which it was supplied by Mayer Brown. Mayer Brown makes no representation, undertakes no duty and accepts no responsibilities to any third party who may use or rely upon this document or the information.

A1 ORIGINAL

© Crown copyright and database rights 2026. Ordnance Survey AC0000898122.

SITE DETAILS:

GRID REFERENCE: SZ 89270 98989

COORDINATES: X:489270, Y:098989

W3W: POST.UNSTABLE.FOGGY

PAGHAM ROAD, PAGHAM,
NYETIMBER, ARUN,
WEST SUSSEX,
PO21 3UD

LAND OWNER:

BARGATE HOMES LTD,
THE NEW BARN, VICARAGE FARM BUSINESS PARK,
WINCHESTER ROAD, FAIR OAK,
HAMPSHIRE,
SO50 7HD

— SITE BOUNDARY

REFER TO INSET A FOR CONTINUATION

FOR TENDER
NOT FOR CONSTRUCTION

T2	Directional flow arrows added to ditch. (FA)	SL	06/07/26
T1	Initial Issue (JRH)	SL	27.11.25

rev.	amendment	checked	date
------	-----------	---------	------



mayer brown

Mayer Brown Limited
Lion House, Oriental Road, Woking, Surrey, GU22 8AR
Telephone 01483 750 508
enquiry@mayerbrown.co.uk www.mayerbrown.co.uk

client	BARGATE		
project	LAND WEST OF PAGHAM ROAD, PAGHAM		
scale	1:500	drawn by	JRH
date	JULY 2026	checked by	SL
		cad file	BHPAGHAM.2 - 0001
title	SITE LOCATION PLAN		

Mayer Brown Limited jobcode	BHPAGHAMROAD.2	suitability	-	revision	T2
drawing number	SL/BHPAGHAMROAD.2-0001				