
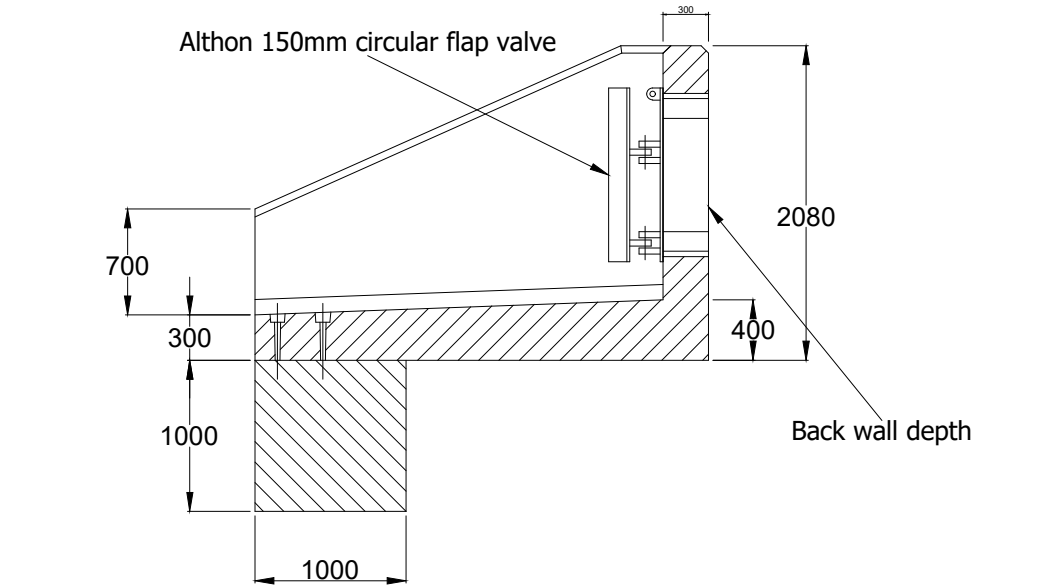
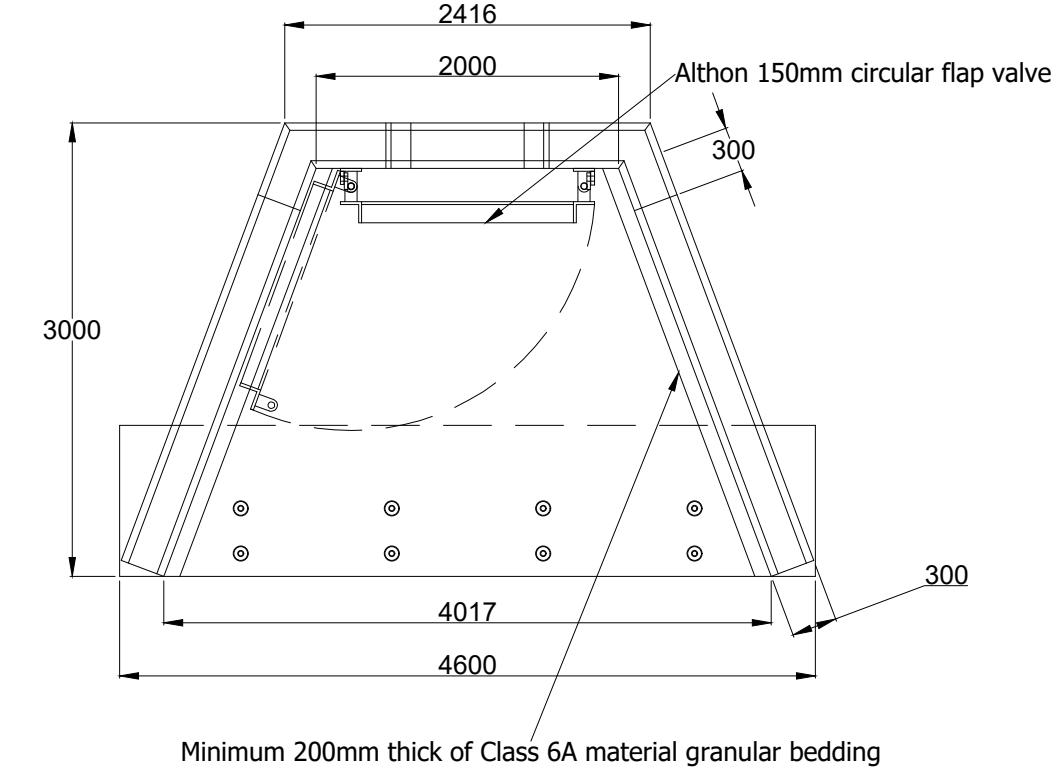
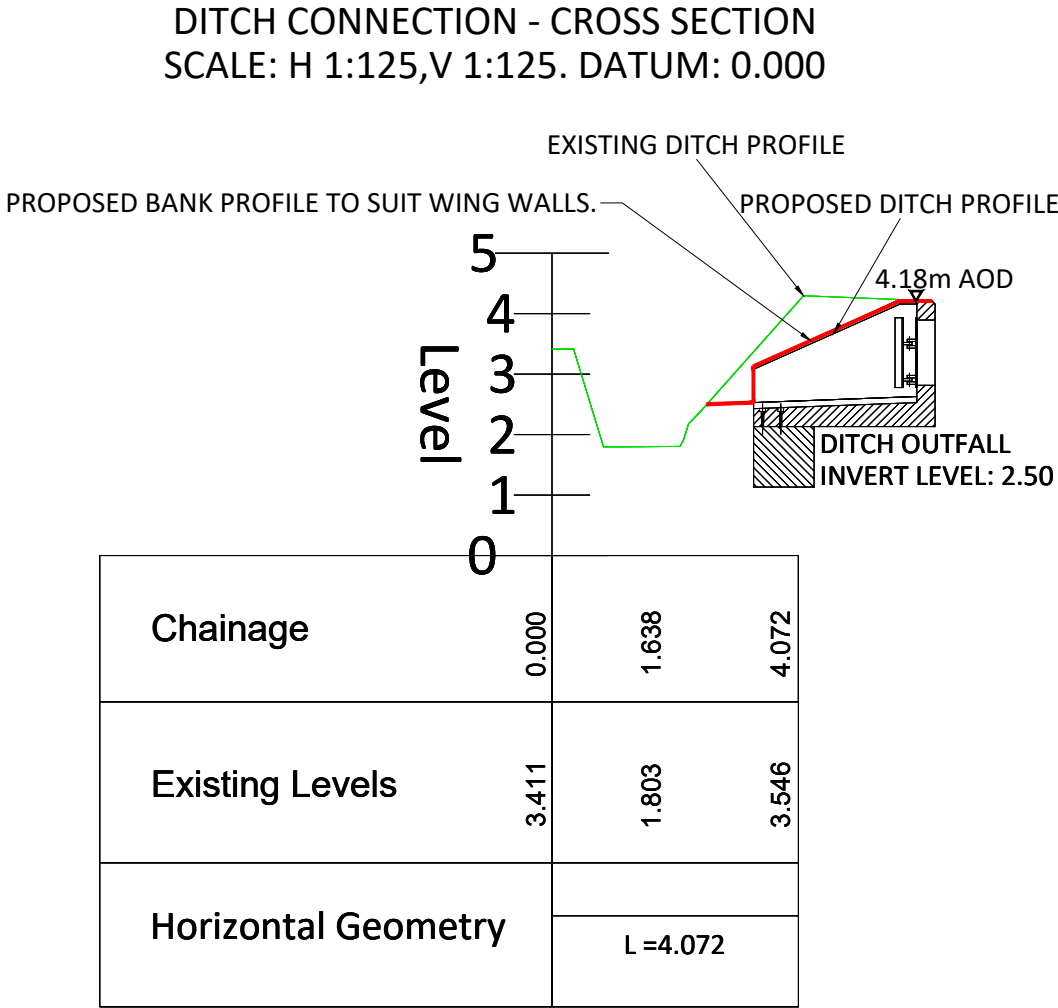


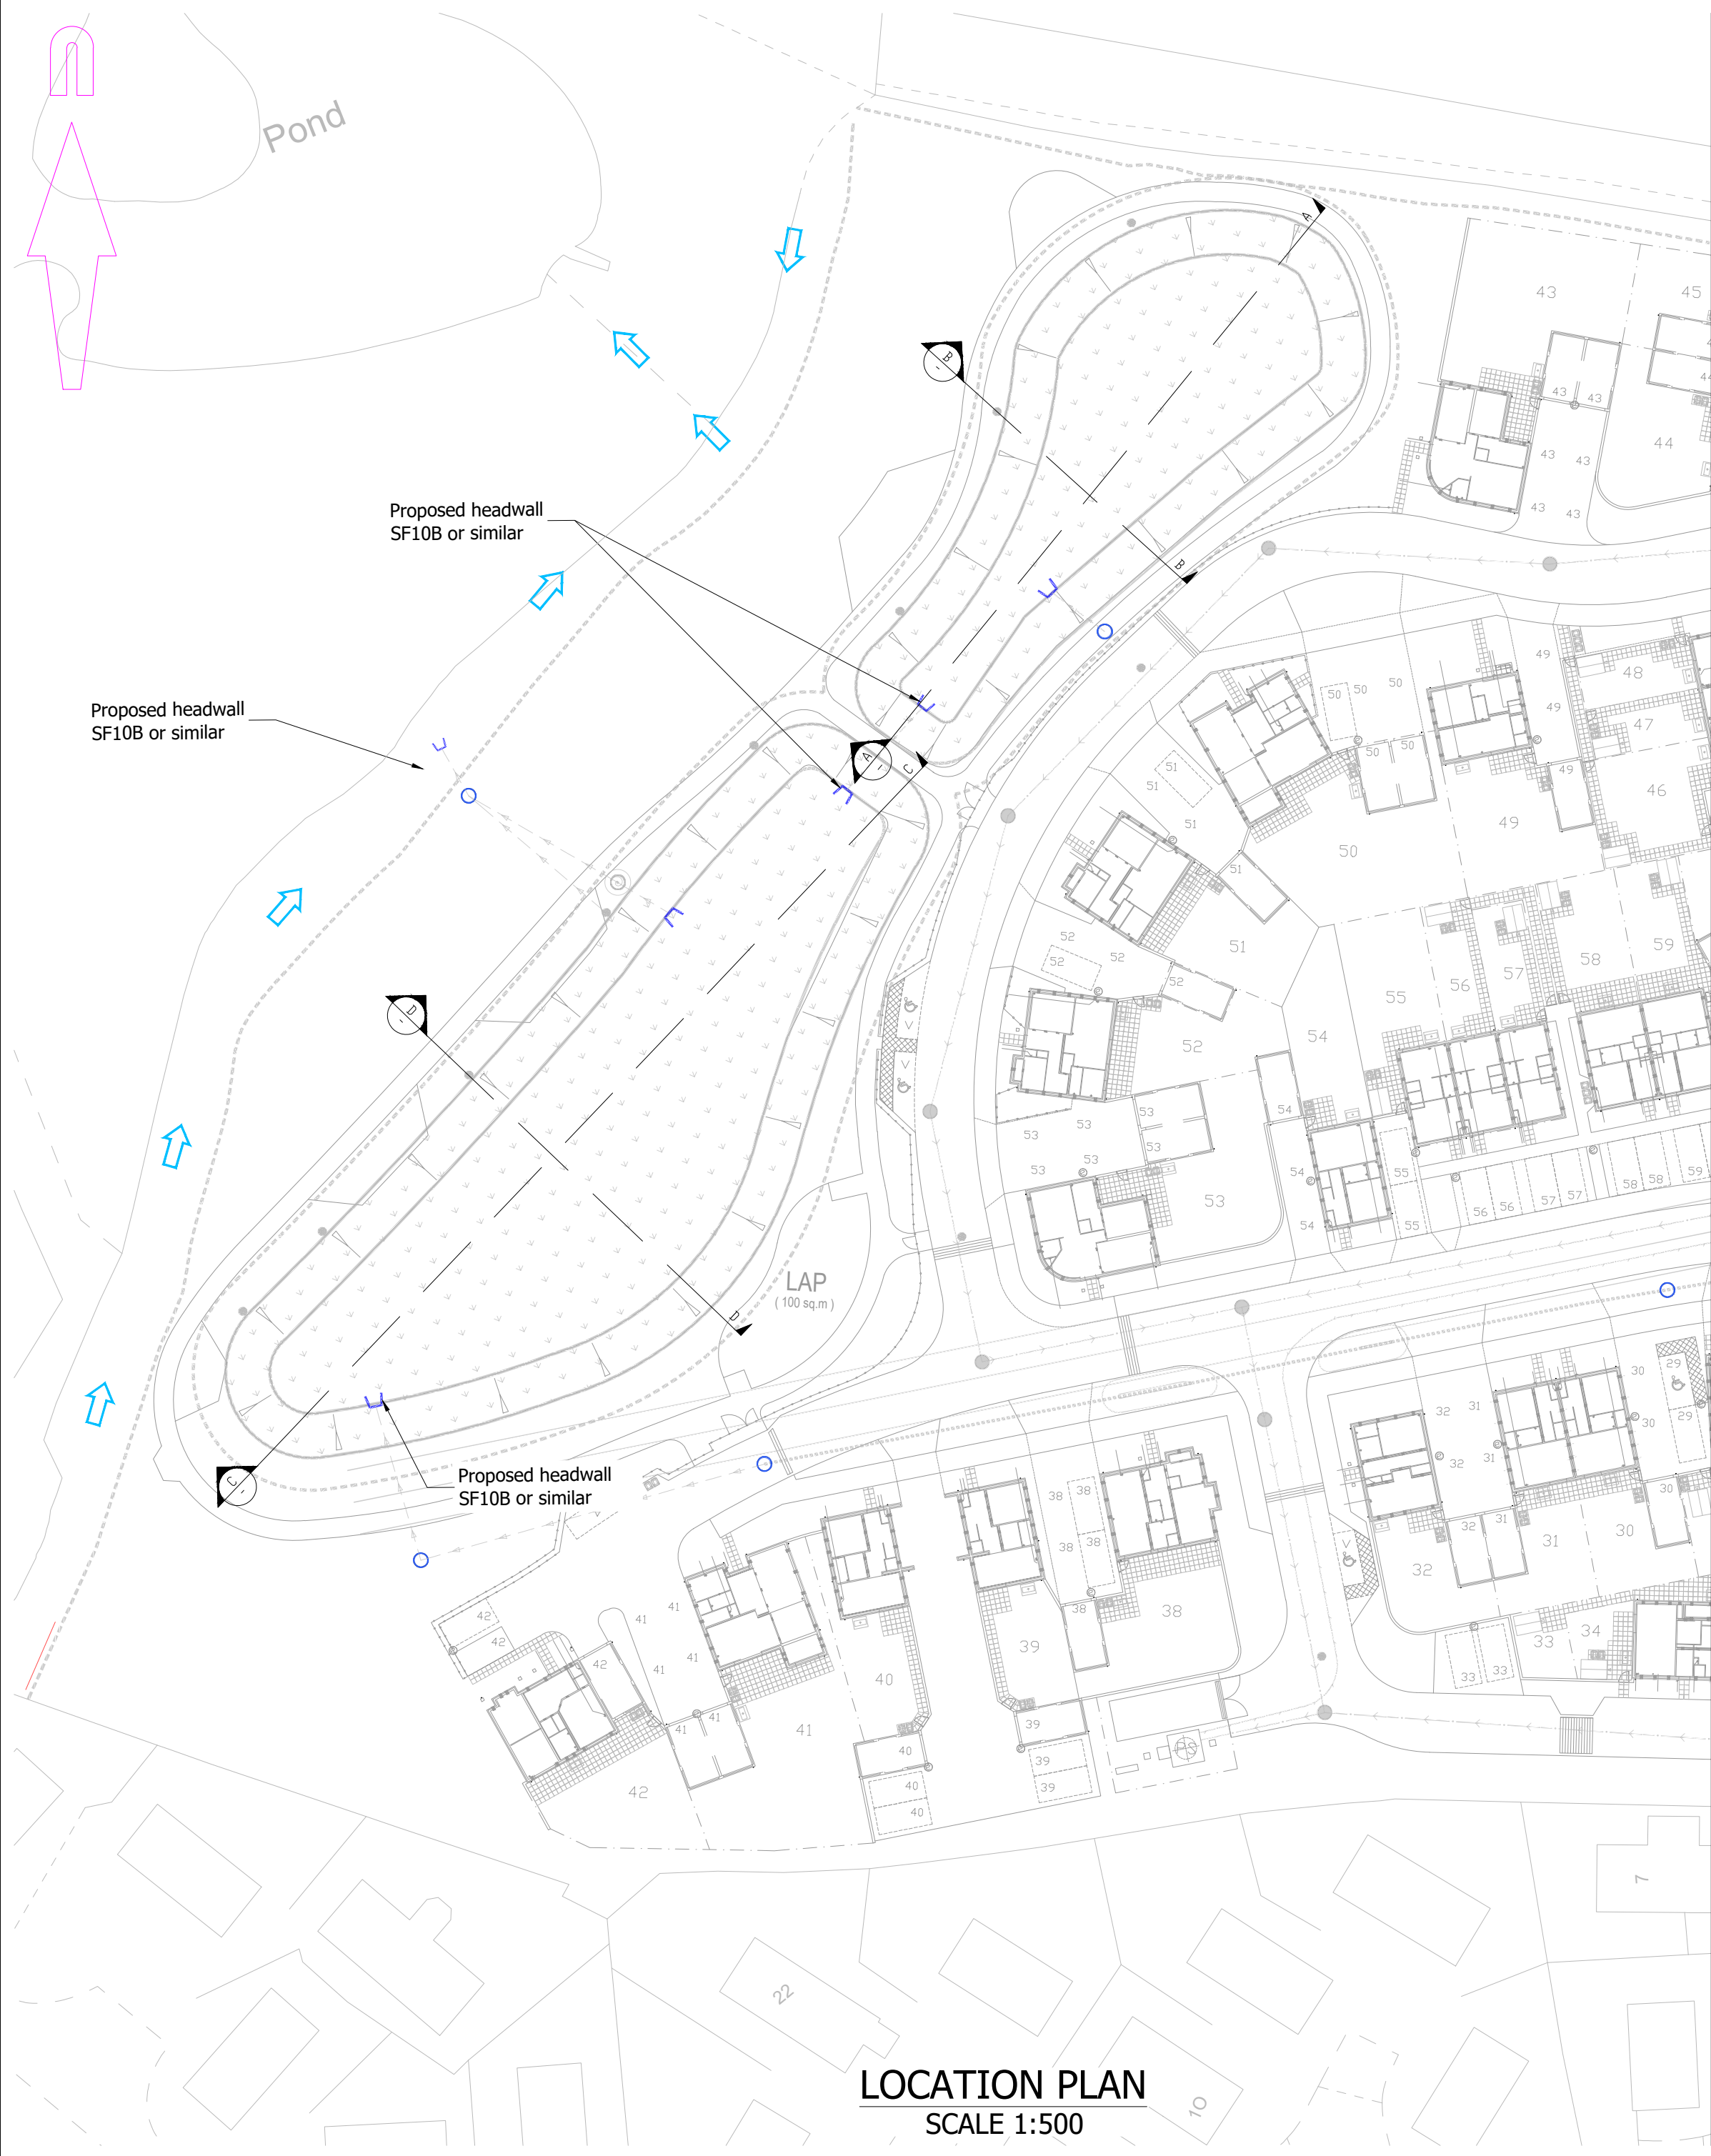

SFA10B Headwall + 500 x 500mm Toe + SFA1
375 Outfall Safety Grille
SCALE 1:50

© Mayer Brown Limited Copyright. The drawings, information and data recorded in this document ("the information") is the property of Mayer Brown. This document and the information are solely for the use of the authorised recipient and this document may not be used, copied or reproduced in whole or part for any purposes other than which it was supplied by Mayer Brown. Mayer Brown makes no representation, undertakes no duty and accepts no responsibilities to any third party who may use or rely upon this document or the information.

A2 ORIGINAL
© Crown copyright, all rights reserved. 2026. Licence number AC0000808122.

**FOR INFORMATION
NOT FOR CONSTRUCTION**

P1 Initial Issue. (FA) SL 06/07/26

rev. amendment checked date

m3
mayer brown
Mayer Brown Limited
Lion House Oriental Road Woking Surrey GU22 8AR
Telephone 01483 750 508
enquiry@mayerbrown.co.uk www.mayerbrown.co.uk

client
BARGATE

project
LAND WEST OF PAGHAM ROAD, PAGHAM

scale AS SHOWN drawn by FA checked by SL

date JULY 2026 cad file SUDS PROFILES - 1261

title
SUDDS PROFILES - OUTFALL HEADWALL

Mayer Brown Limited jobcode BHPAGHAMROAD.2 suitability - revision T1

drawing number
SL/BHPAGHAMROAD.2-1261