


© Douglas Briggs Partnership

This design and copyright remains the property of Douglas Briggs Partnership LLP unless expressly released in writing by Douglas Briggs Partnership LLP

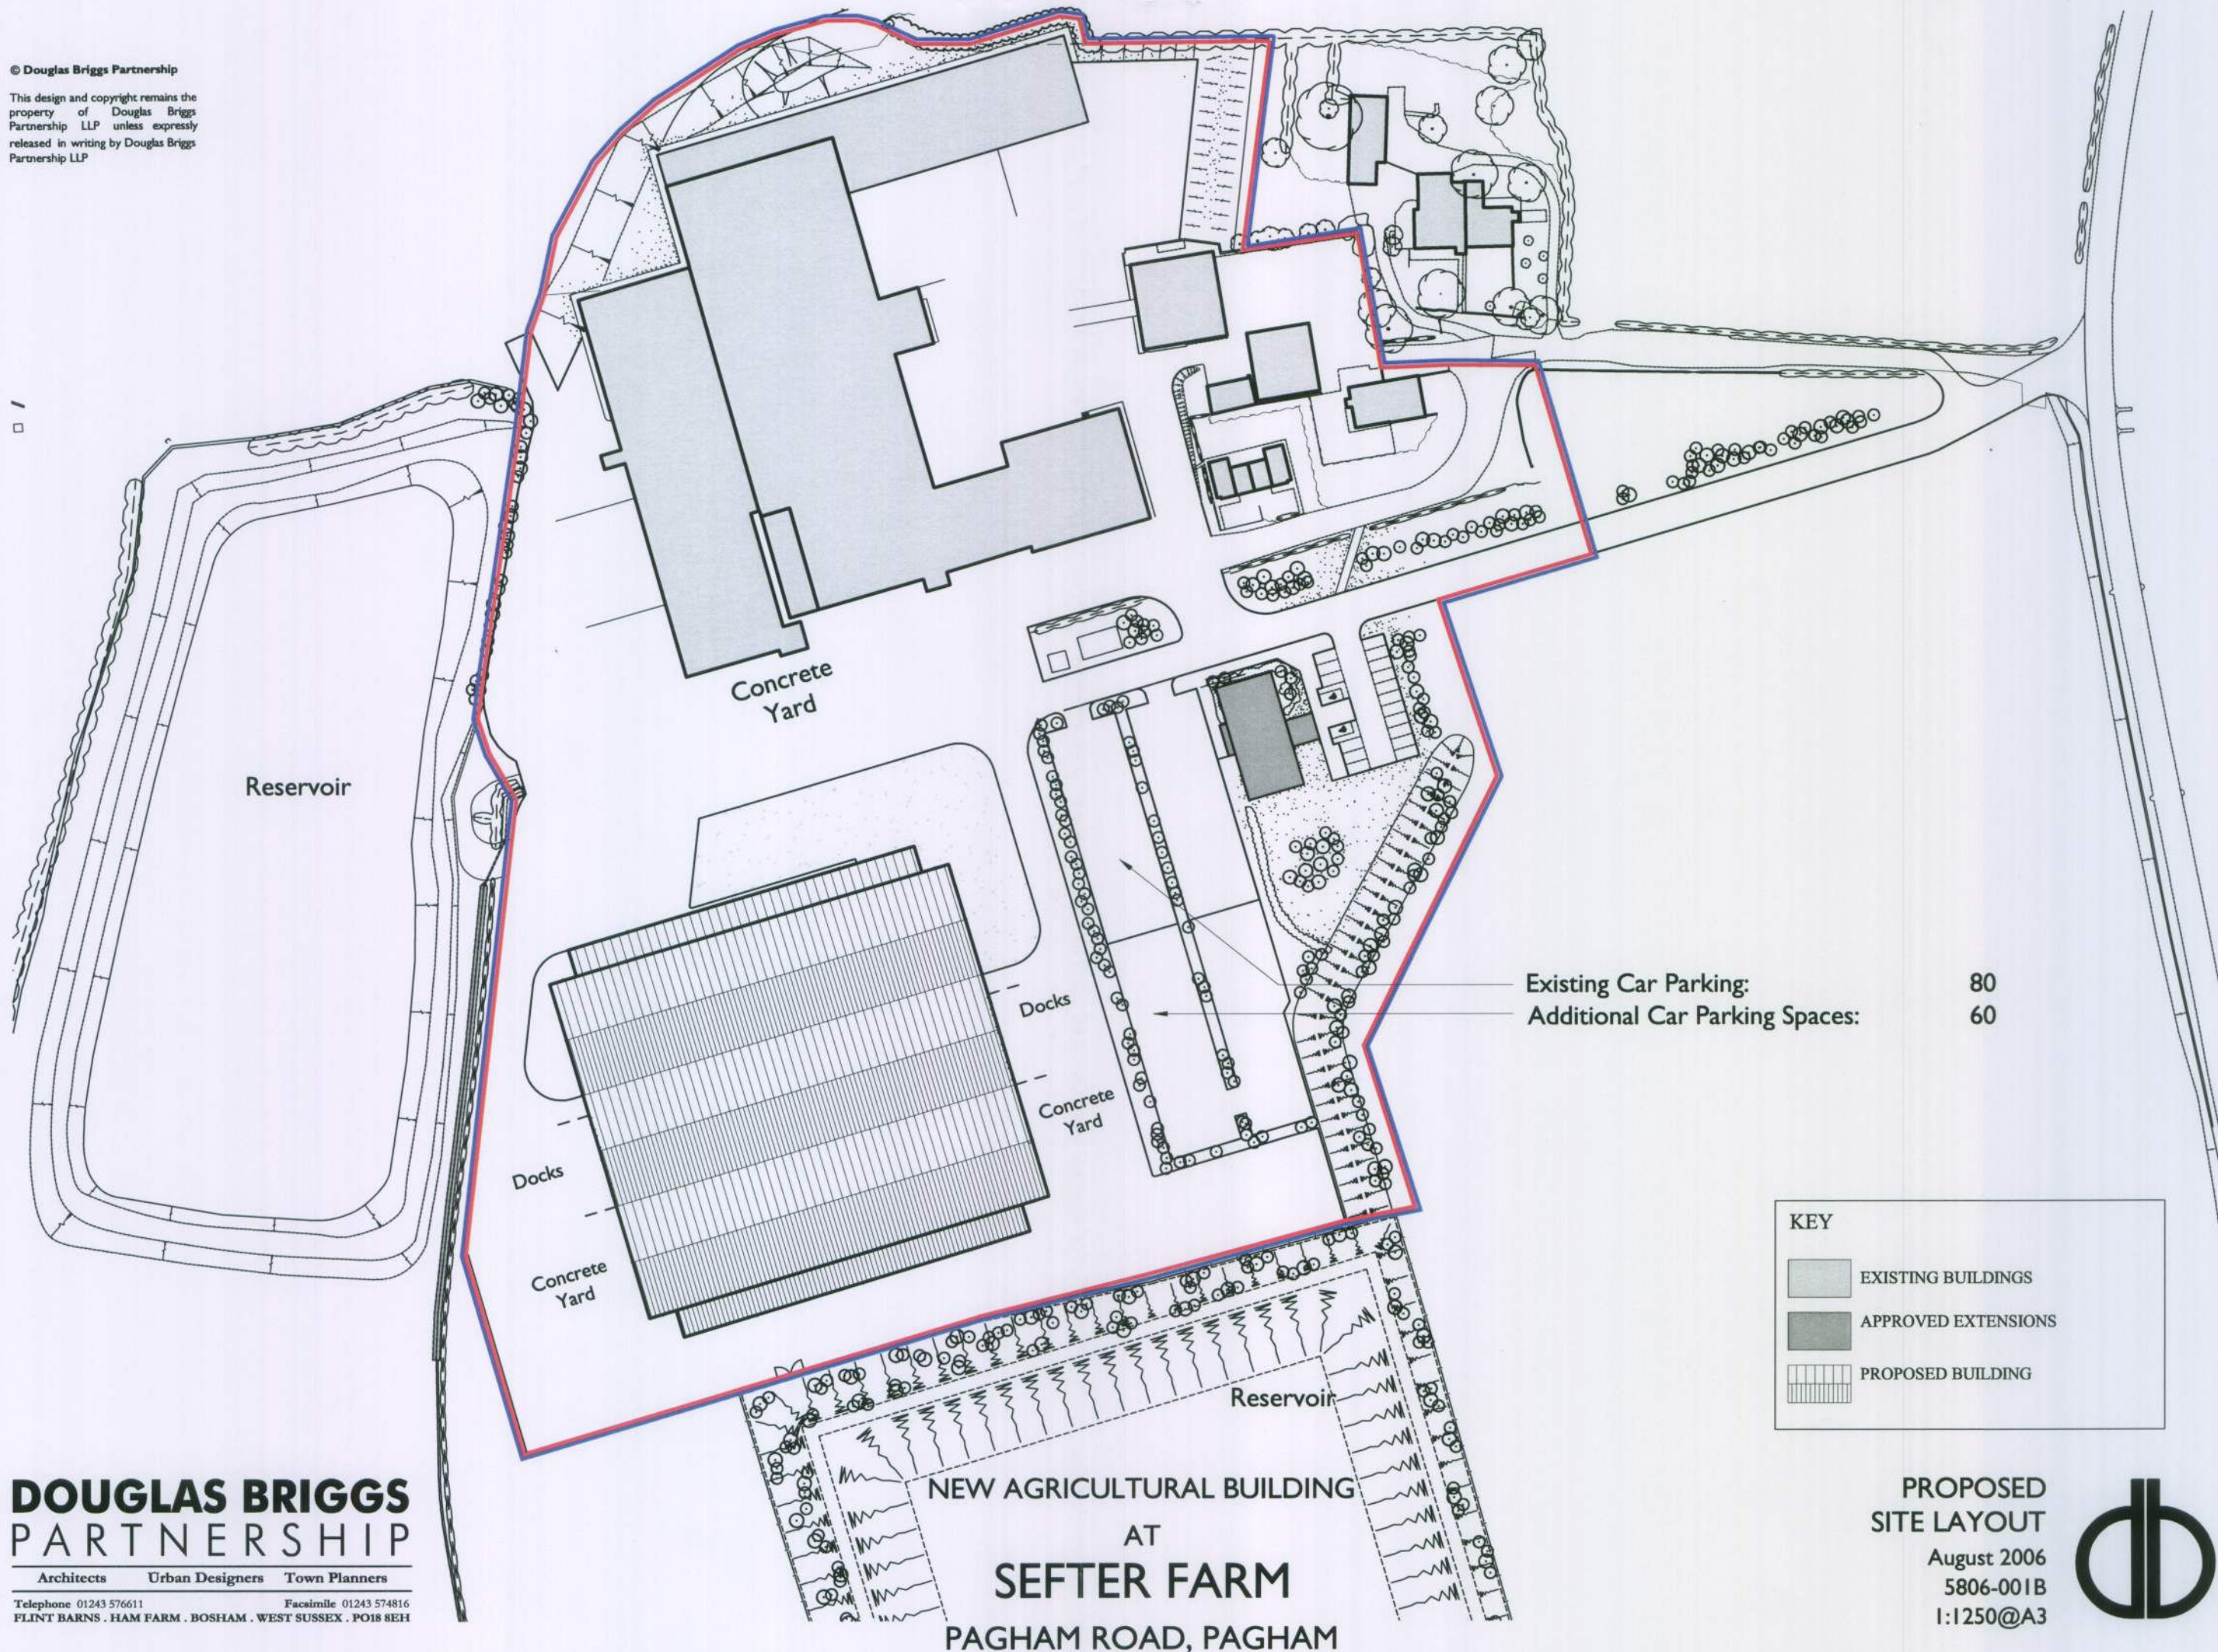

**DOUGLAS BRIGGS
PARTNERSHIP**

Architects Urban Designers Town Planners

Telephone 01243 576611 Facsimile 01243 574816
FLINT BARN, HAM FARM, BOSHAM, WEST SUSSEX, PO18 8EH