



boundary

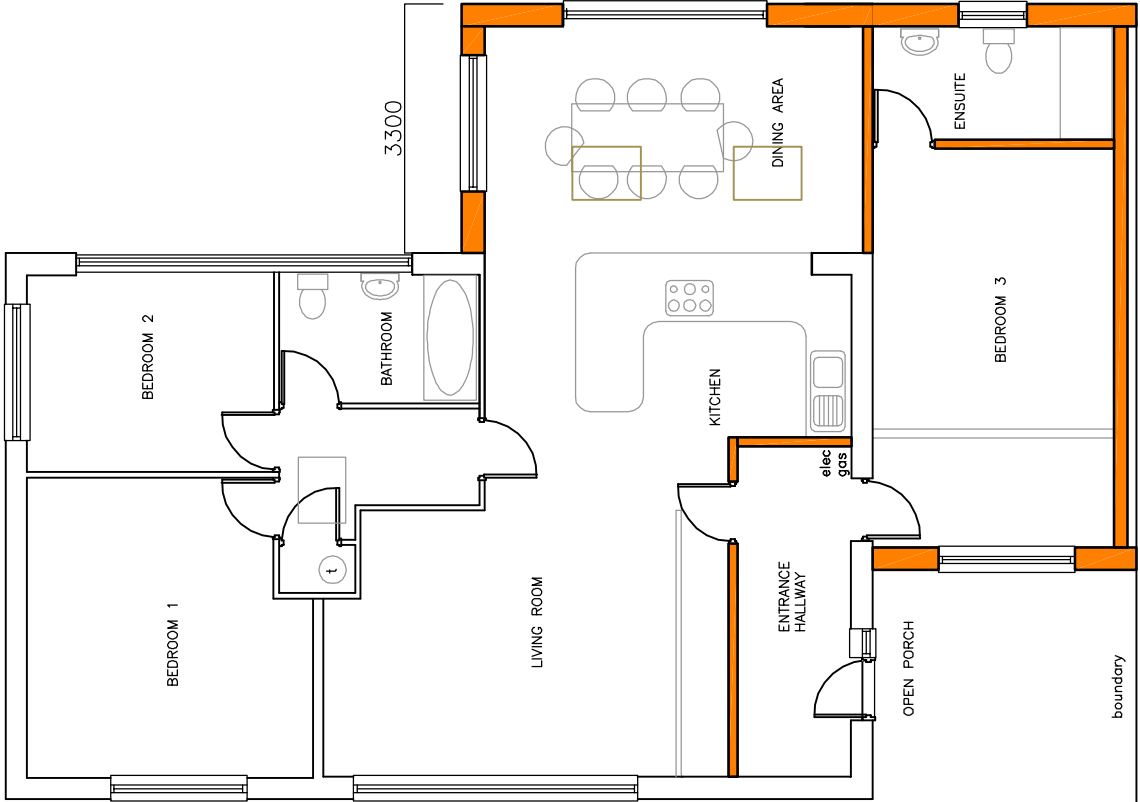

PROPOSED GROUND FLOOR PLAN 1:100

boundary

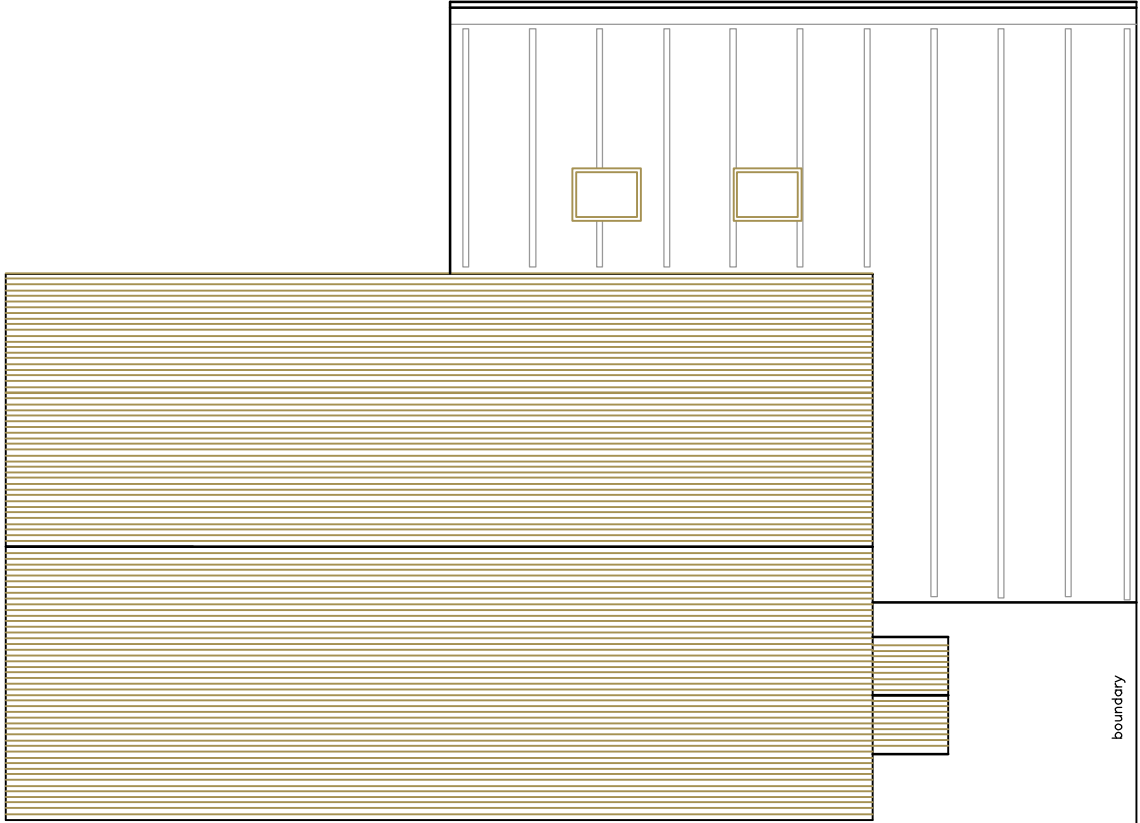

PROPOSED ROOF PLAN 1:100

Amdesign

ARCHITECTURE DESIGN DEVELOPMENT  
eeza Aldis-Hobbs ARB RIBA SPAB  
/ob: 07756 329400  
-mail: leeza@amdesignltd.co.uk

PROJECT

97 HARBOUR VIEW RD  
PAGHAM  
WEST SUSSEX  
PO21 4RJ  
PROJECT STAGE  
PI ANNING

DRAWING

PROPOSED PLANS

DRAWING No  
275/04  
SCALE  
1:100  
DATE  
NOT SET  
REVISION  
B  
DRAWN  
CHECKED  
LA

LETTER  
REVISION  
DATE  
This scheme is subject to town planning and all other necessary consents. All dimensions and levels to be checked on site. This drawing is to be read in conjunction with other relevant drawings and documents. Report all discrepancies to the Architect before work commences.

