



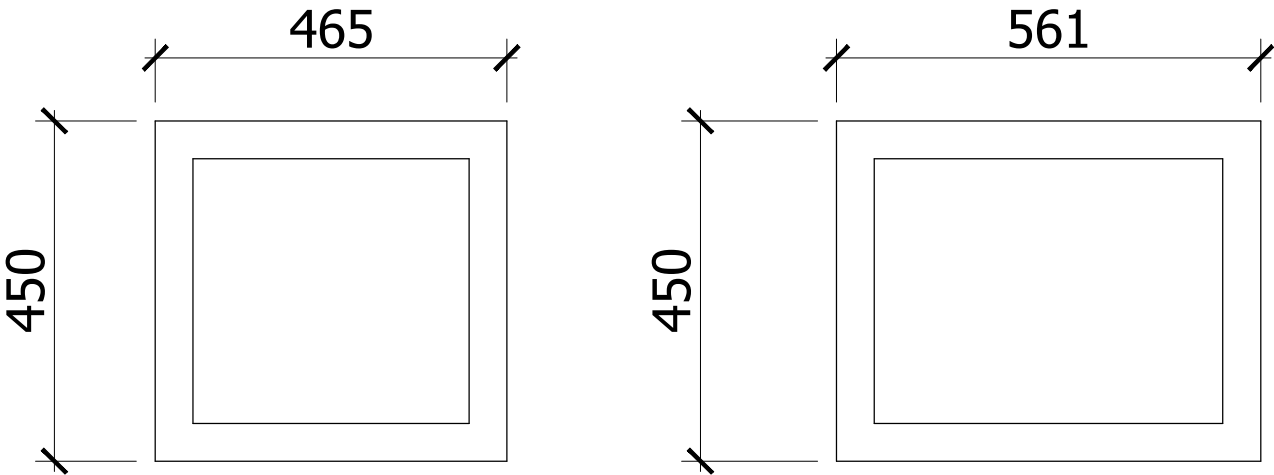

- ENGLISH OAK JOINERY LEFT NATURAL WITH FIXED LIGHT SINGLE GLAZING BEAD FIXED WITH PUTTY. EXACT SIZE OF WINDOWS TO SUIT APERTURE CREATED BY STONEMASON WITH THE EXISTING MATERIAL WITHIN WALL TO LEAVE A STABLE STRUCTURE
- BRICK CILL SLOPING OUTWARDS FOR WEATHERING USING EXISTING / NEW BRICKS TO MATCH
- WINDOW TO BE PLUGGED AND SCREWED ONLY TO OPENING WITH CLEAR SEALANT AROUND PERIMETER HIDDEN FROM VIEW TO WEATHER PROOF AND IDEALLY FRAME TO BE LOCATED SLIGHTLY BEHIND FACEWORK WHERE EXISTING MATERIAL ALLOWS

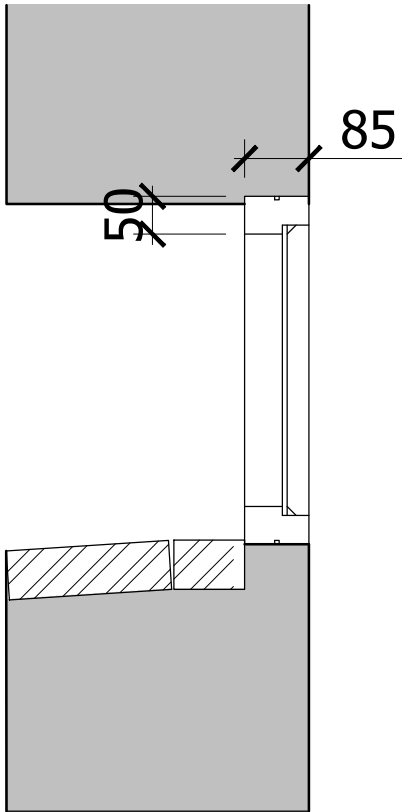