
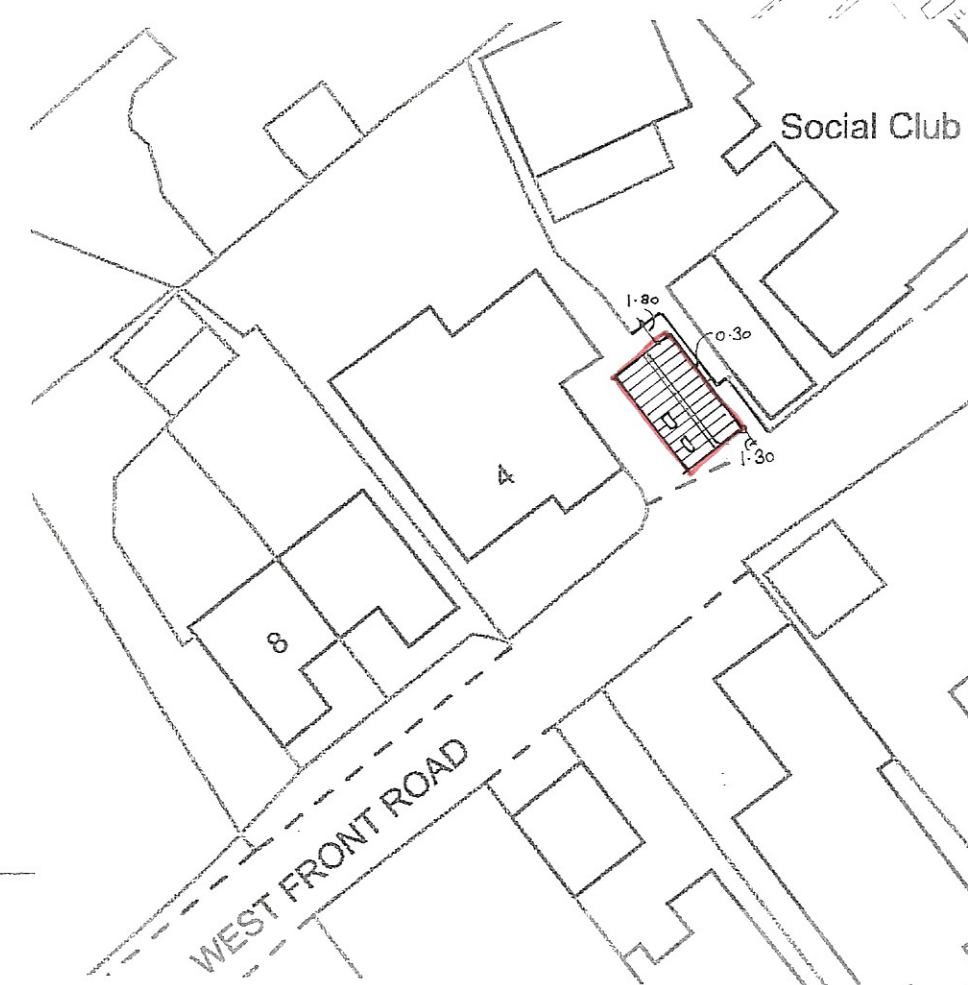
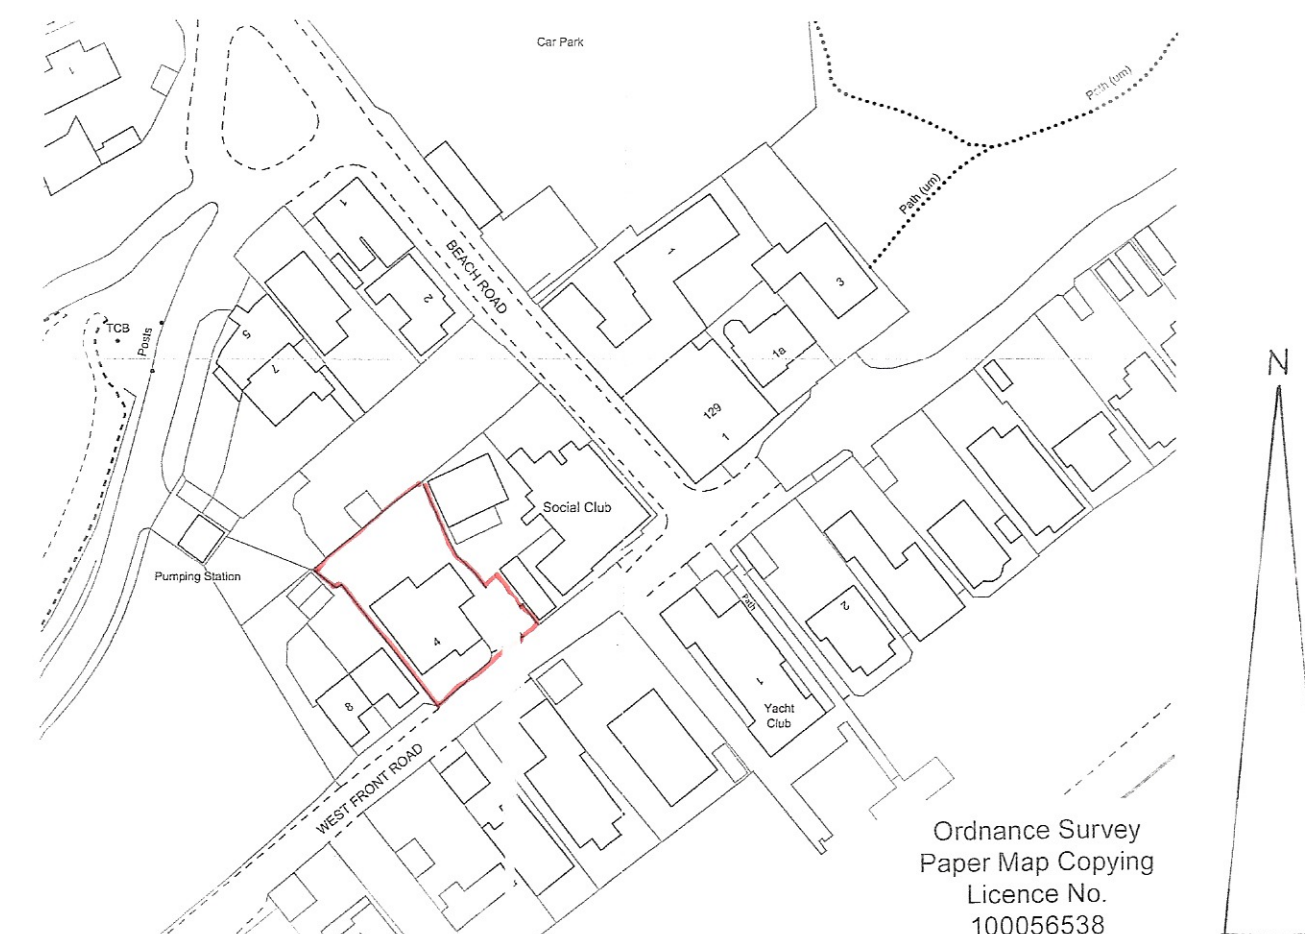
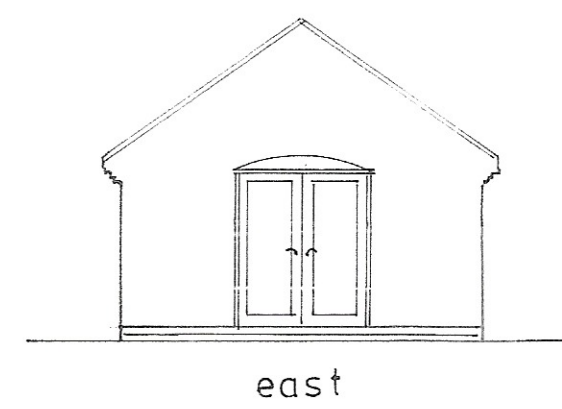


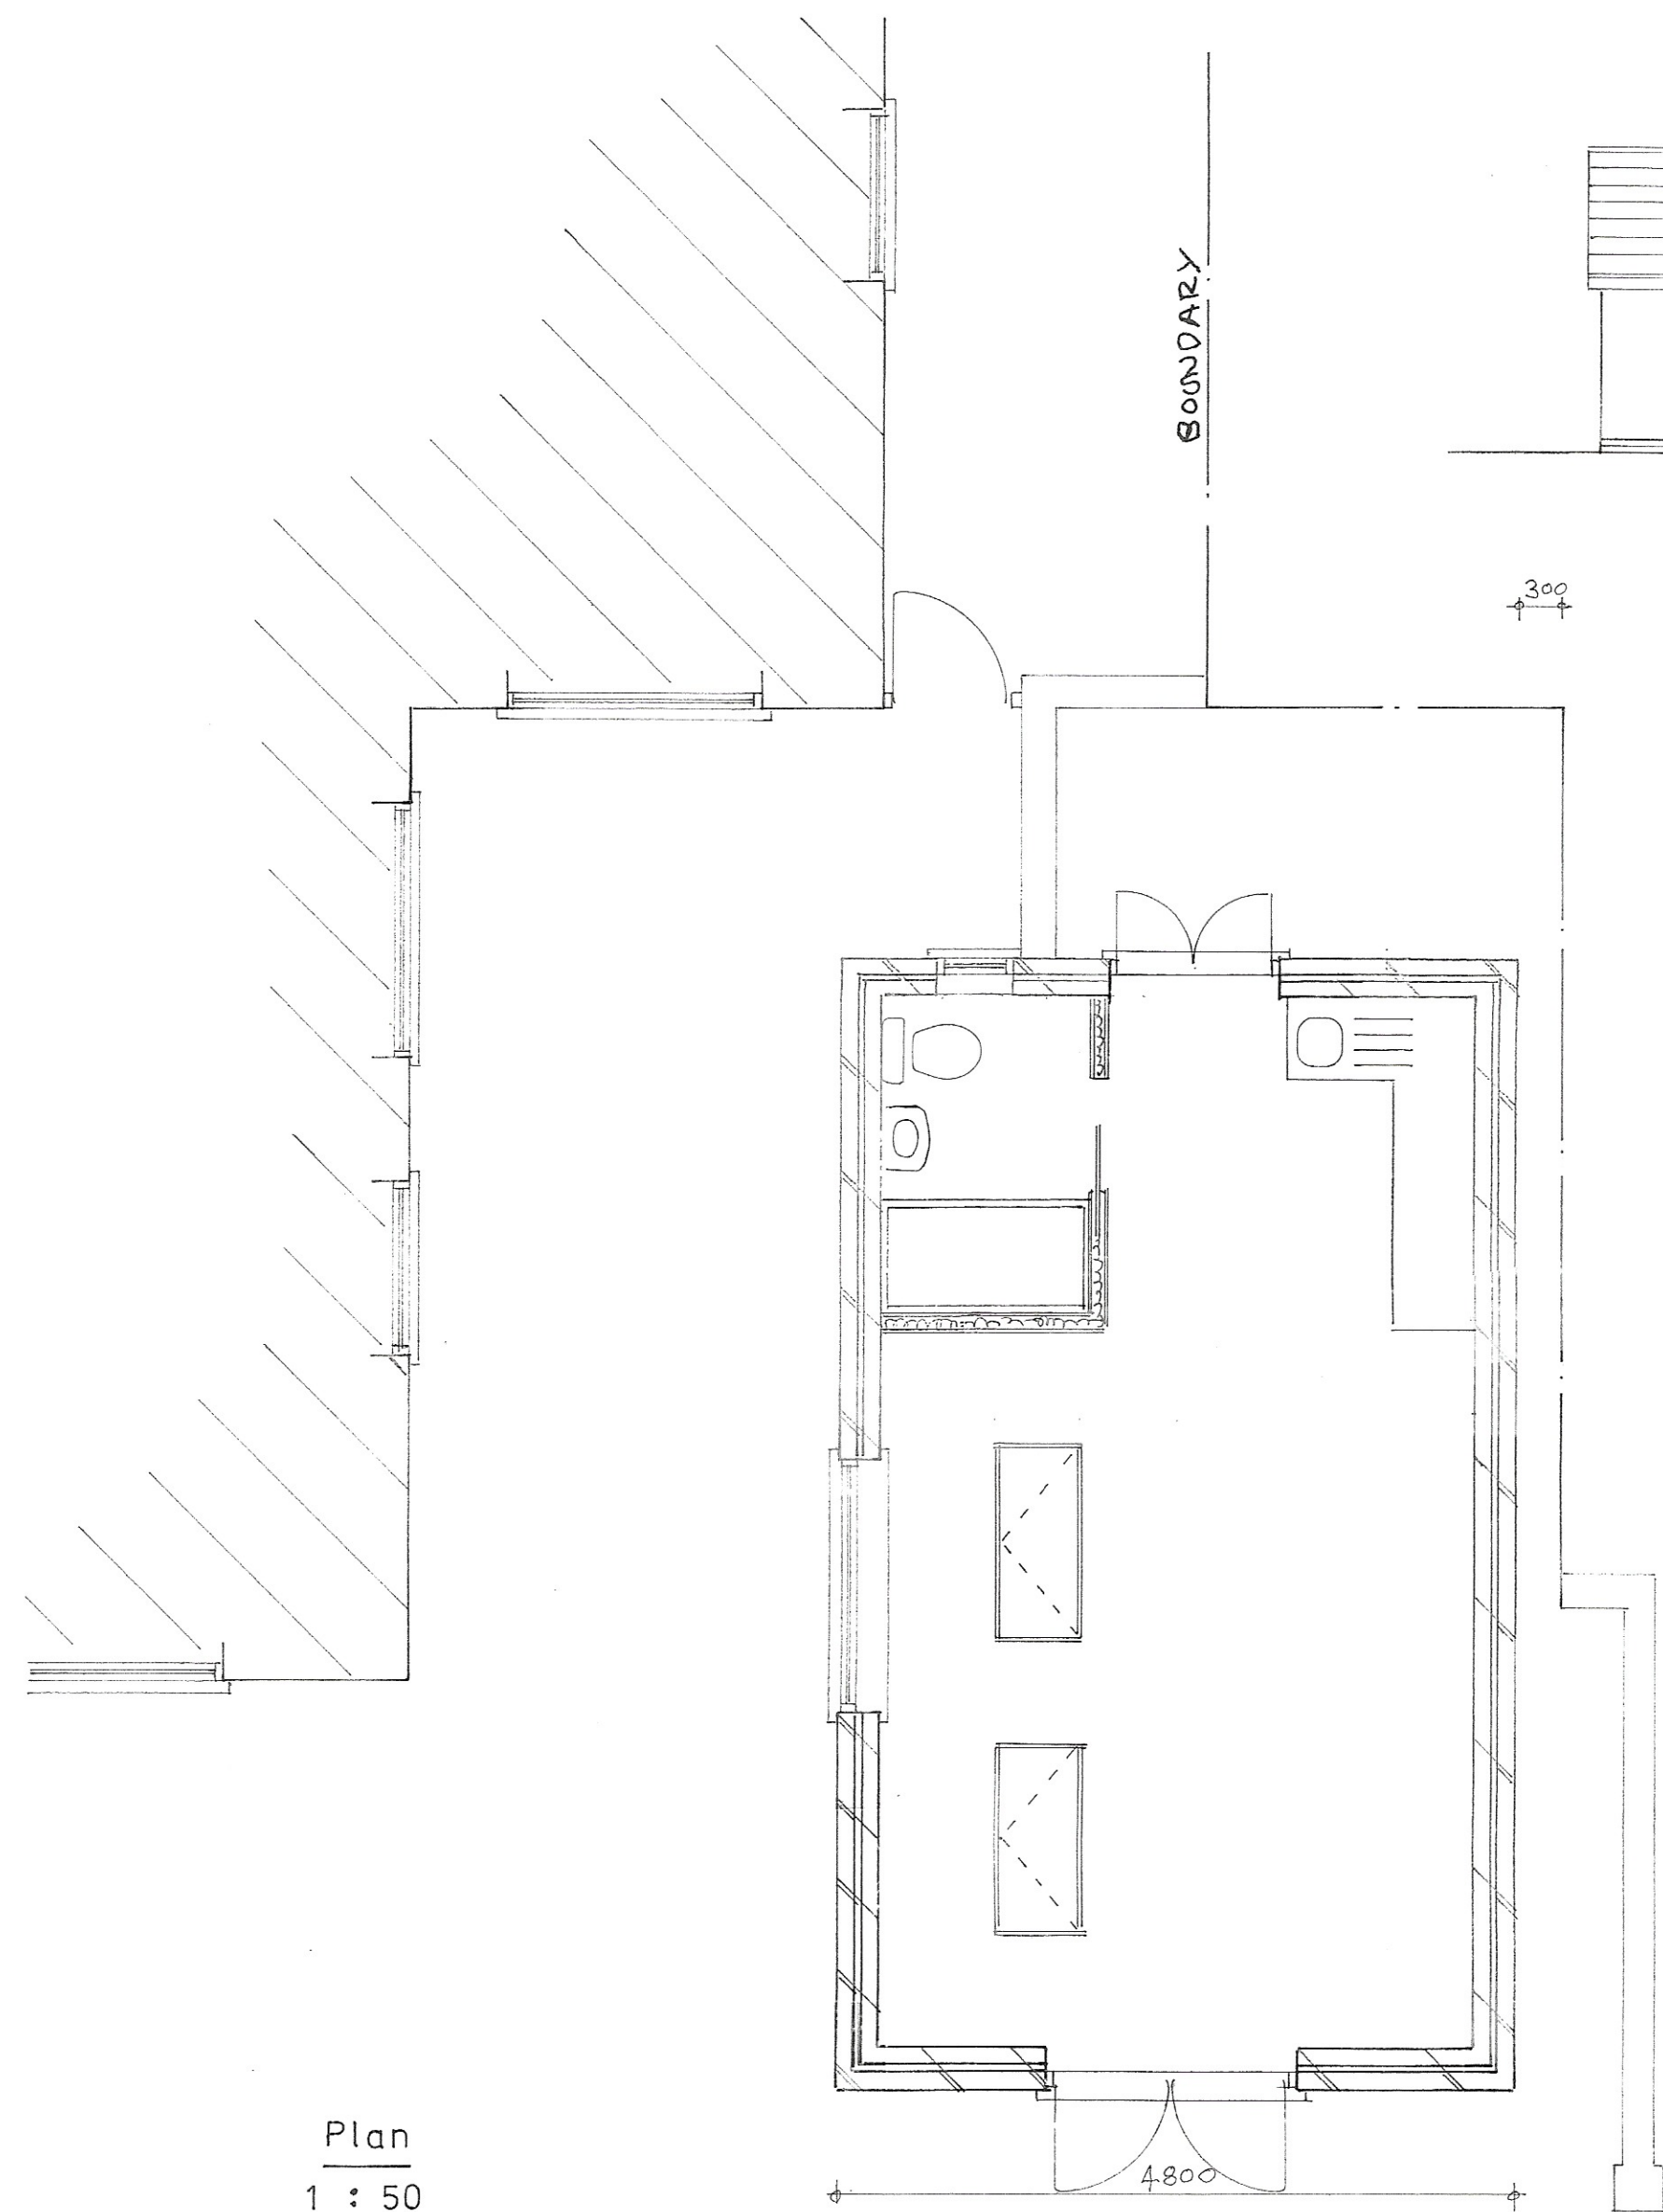

WEST FRONT ROAD

Proposed

PROPOSED DETACHED ANNEXE AT 4, WEST FRONT ROAD, PAGHAM FOR MRS. M. SCOTT.

sheet 1 of 1

Bryan Butcher
Rainbow Cottage
Nyetimber Lane
Bognor Regis PO21 3JX
01243 266871
07973 233442
bryan.butcher@btinternet.com
www.bryanbutcher.com