



NOTES:
Dimensions to be checked on site before commencing work.
any discrepancies shall be reported to Curtis Leeves Technical Ltd immediately.
Do not scale from these drawings except for planning purposes.
Use figured dimensions only.
Where applicable this drawing is to be read in conjunction with other consultants drawings.
This drawing is the copyright of Curtis Leeves Technical Ltd and may not be copied, altered or reproduced in any way, or passed to a third party, without written authority.

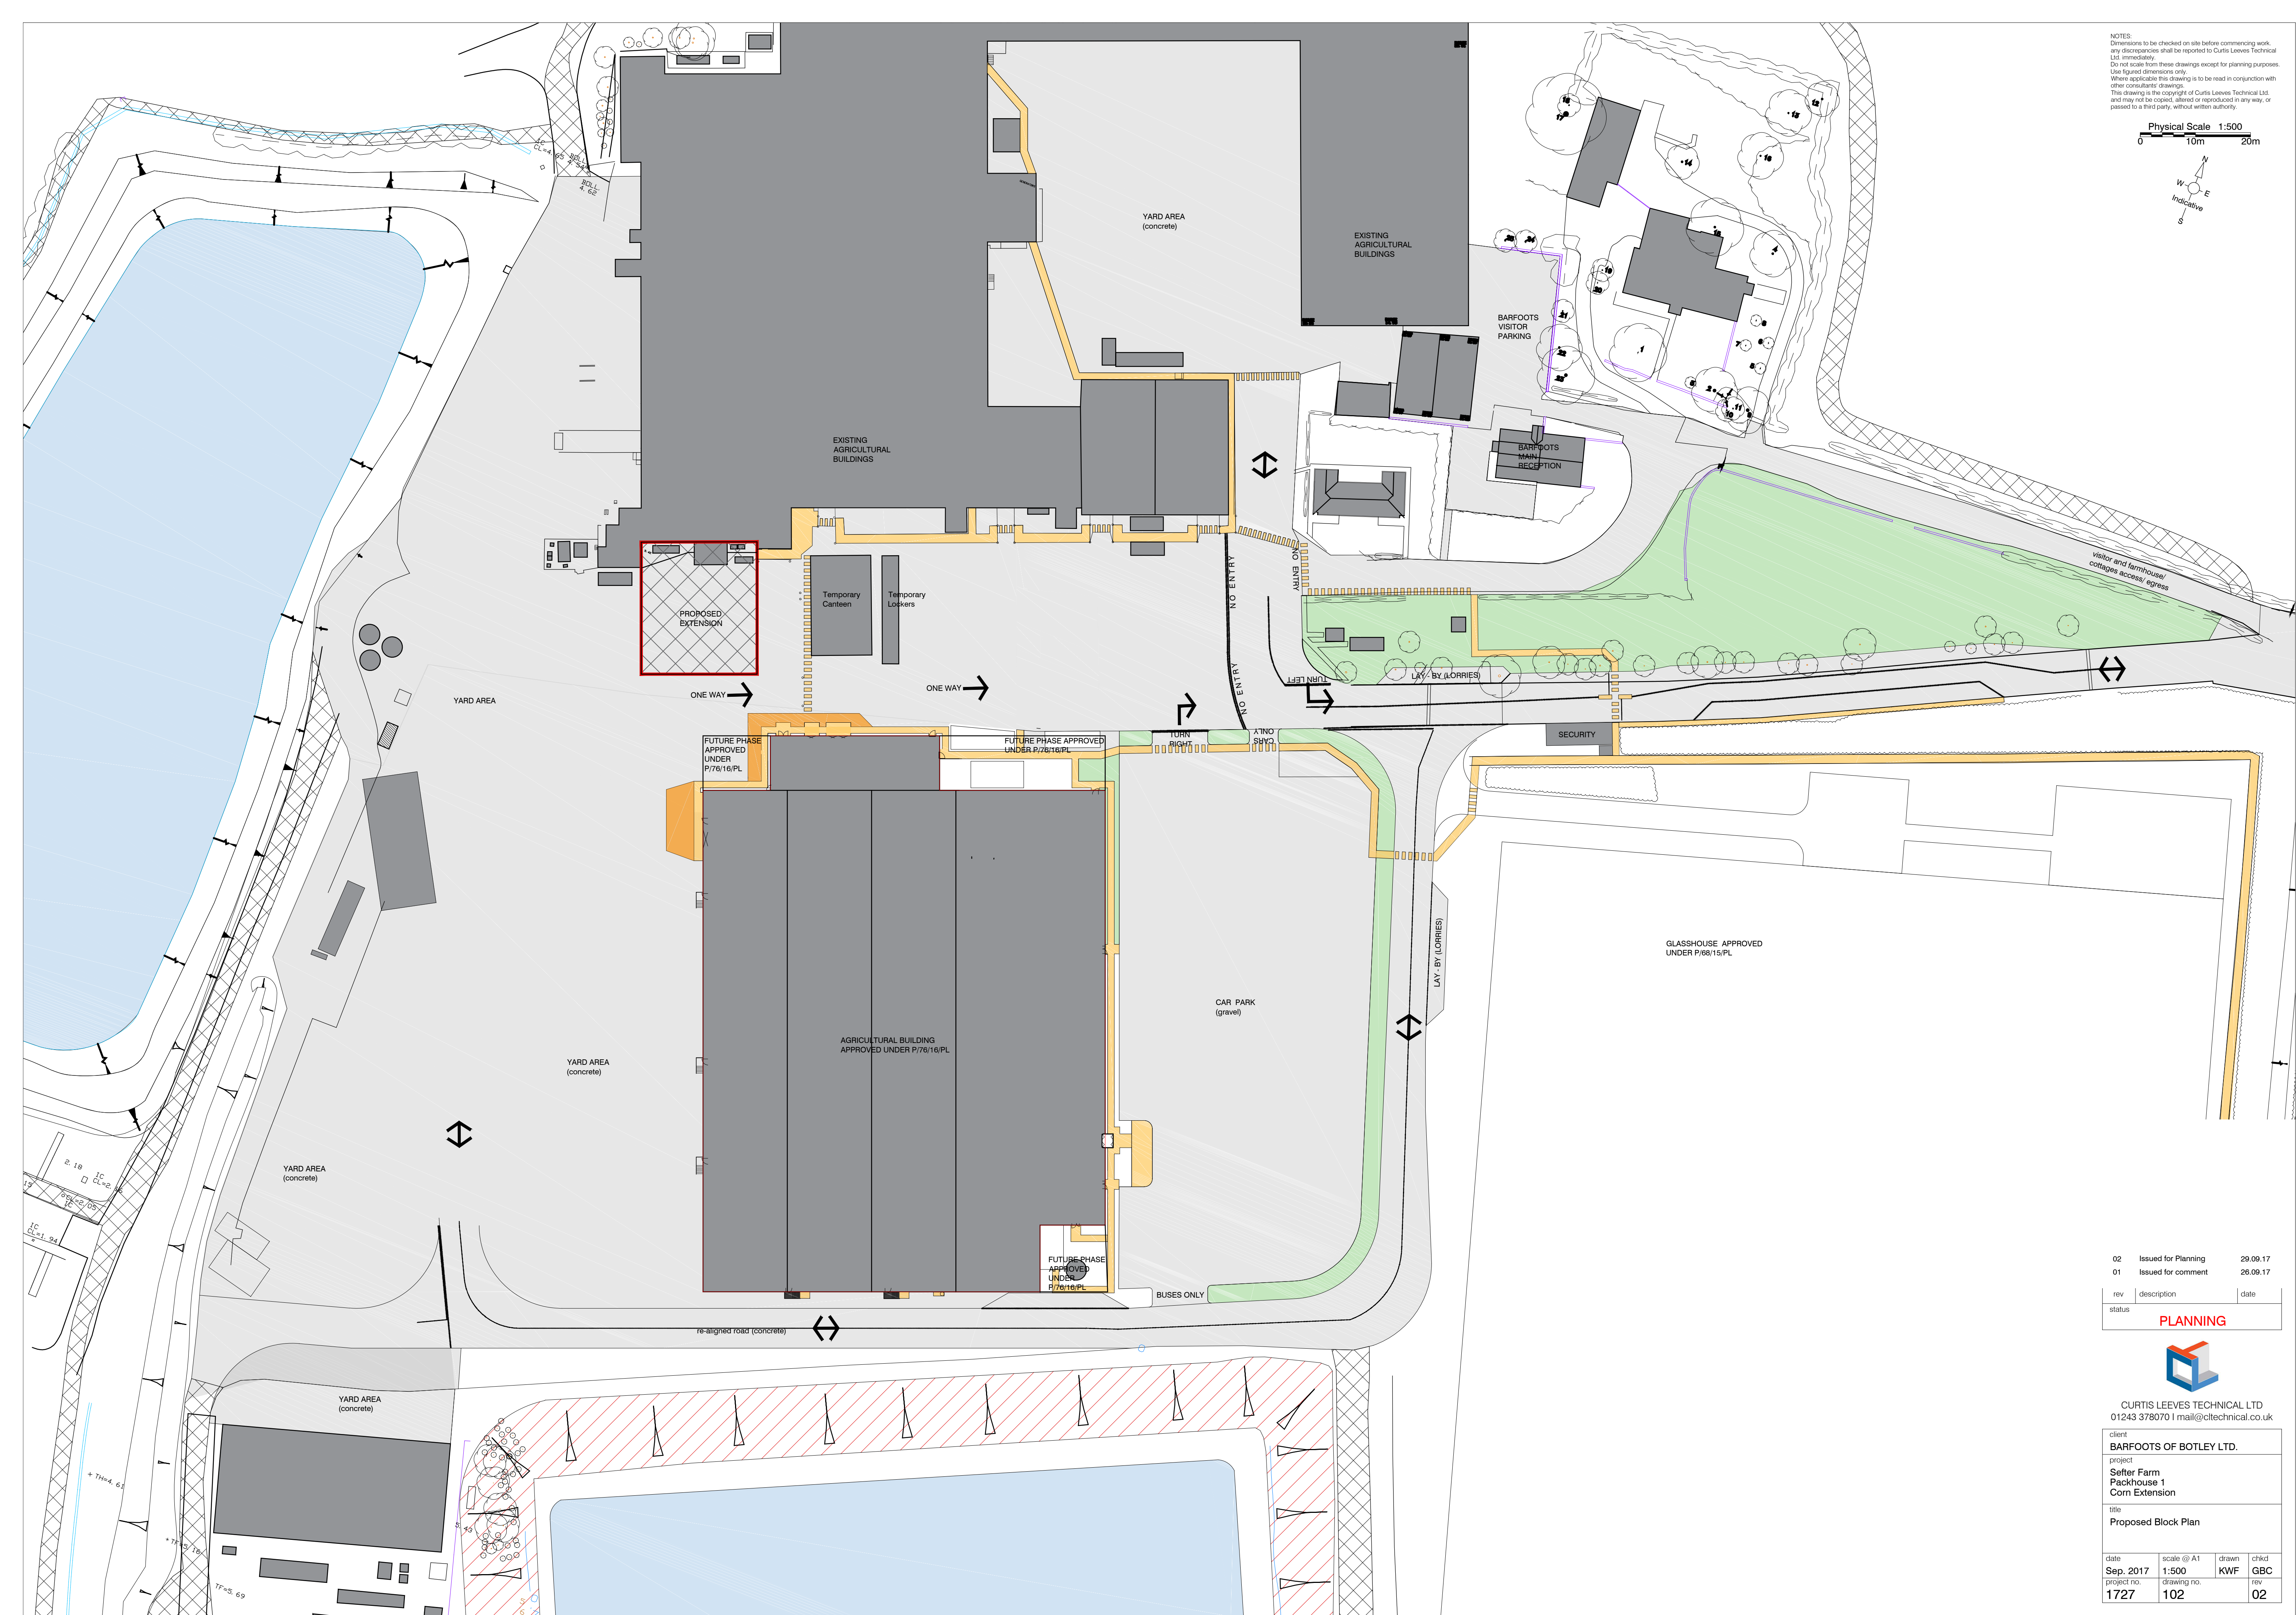

02	Issued for Planning	29.09.17
01	Issued for comment	26.09.17

rev	description	date
status		
PLANNING		

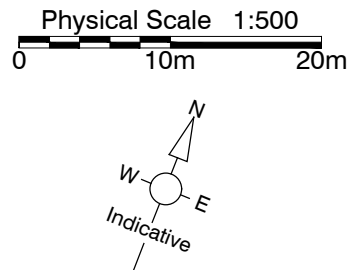

CURTIS LEEVES TECHNICAL LTD
01243 378070 | mail@cltechnical.co.uk

client	BARFOOTS OF BOTLEY LTD.		
project	Seffer Farm Packhouse 1 Corn Extension		
title	Proposed Block Plan		

date	scale @ A1	drawn	chkd
Sep. 2017	1:500	KWF	GBC
project no.	drawing no.	rev	
1727	102		02