
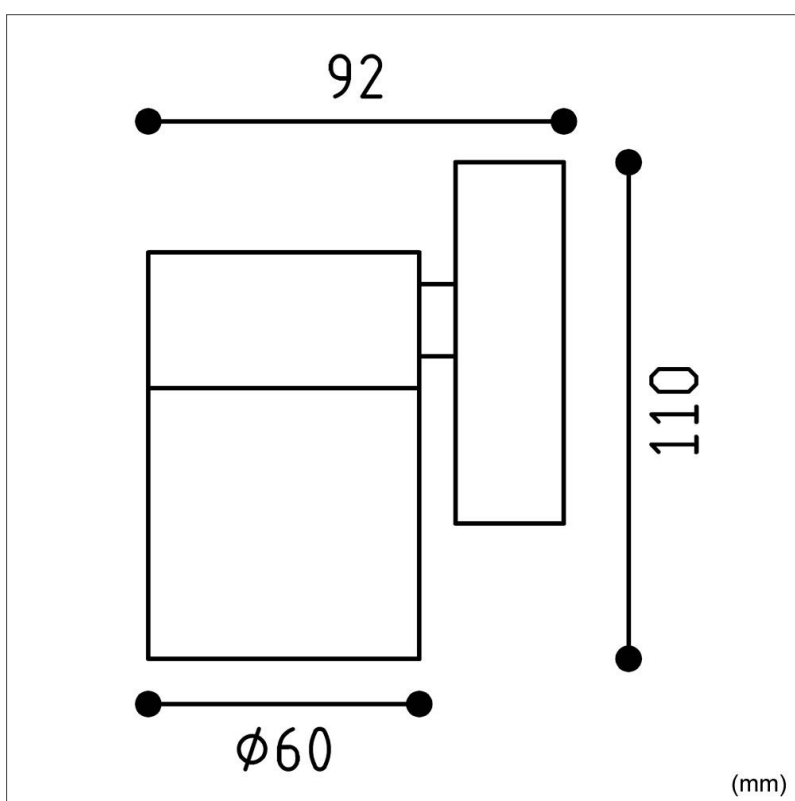


Biard Le Mans Up or Down Outdoor Wall Light

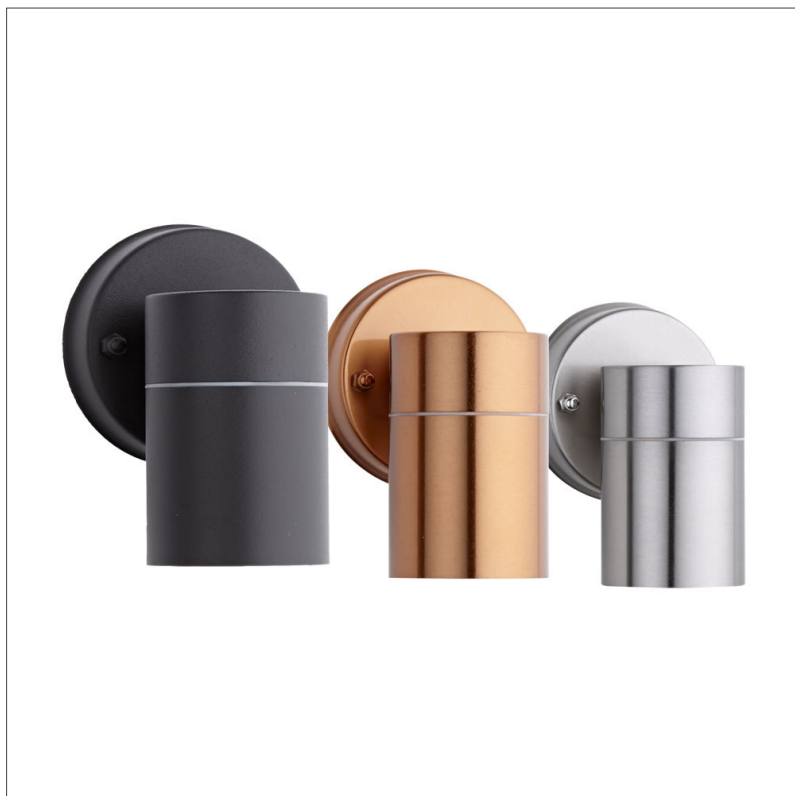

Product Specification

Base **E27 (ES) Edison Screw**

Dimensions **60 x 92 x 110mm**

Waterproof **IP44**

Input Power **220-240V**

Certification **CE, RoSH & LVD**

Input Frequency **50Hz**

Weight **0.4kg**

Product Specification

- ✓ 3 Year Warranty
- ✓ IP44 waterproof rated
- ✓ Max Wattage 1 x 35W
- ✓ CE, RoSH & LVD Certified
- ✓ Stainless Steel Body



Safety Information

- ✓ Use only at stated voltages.
- ✗ **DO NOT** look directly into LED.
- ✗ **DO NOT** spray with chemicals.
- ✓ If in doubt use a qualified electrician.
- ✗ **NEVER** expose electrical parts when switched on.
- ✗ **DO NOT** remove PIR (if fitted).
- ✗ **DO NOT** cover with flammable materials.
- ✓ Turn off power before fitting.

This product is covered by a 3 year warranty and has a 30 day money back guarantee.

RoHS
Compliant





Biard Le Mans Anthracite.jpg



Biard Le Mans Black.jpg



Biard Le Mans Steel.jpg