
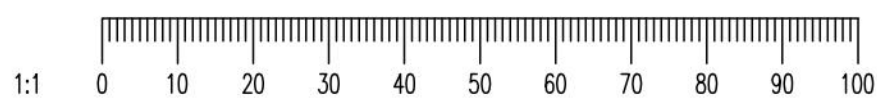
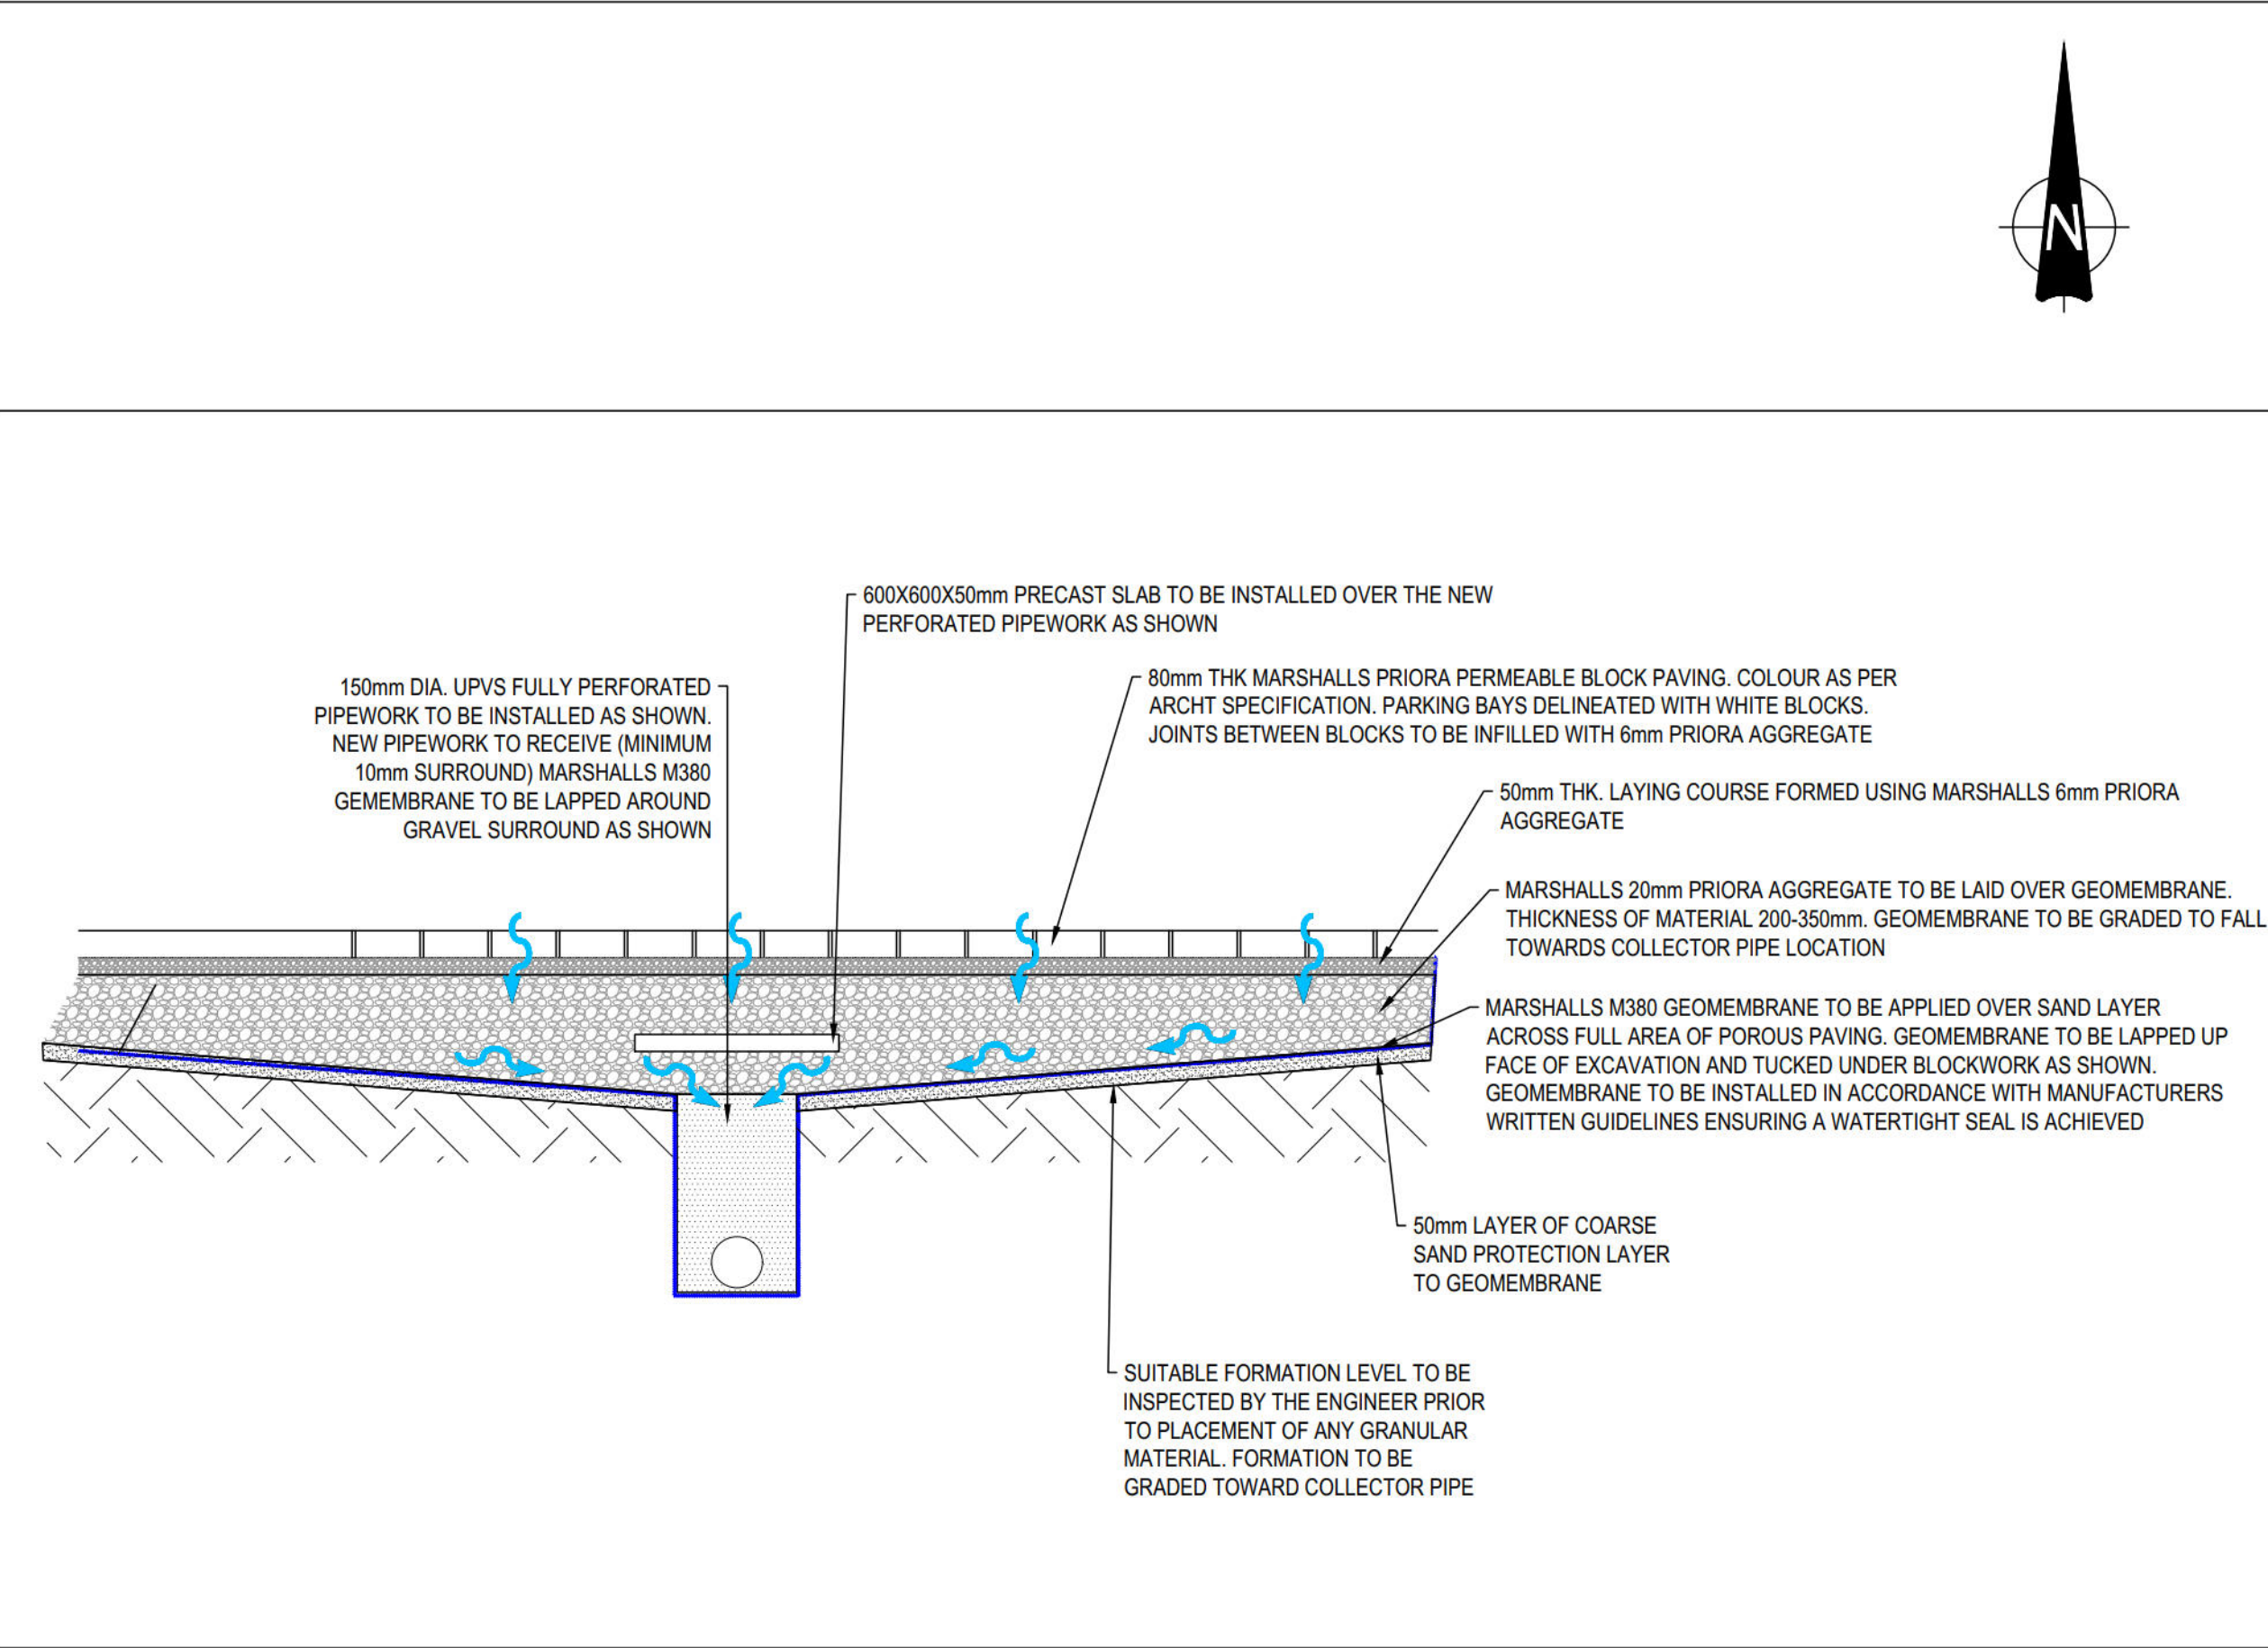


Appendix K

CS&P Drawing – Proposed Formation levels

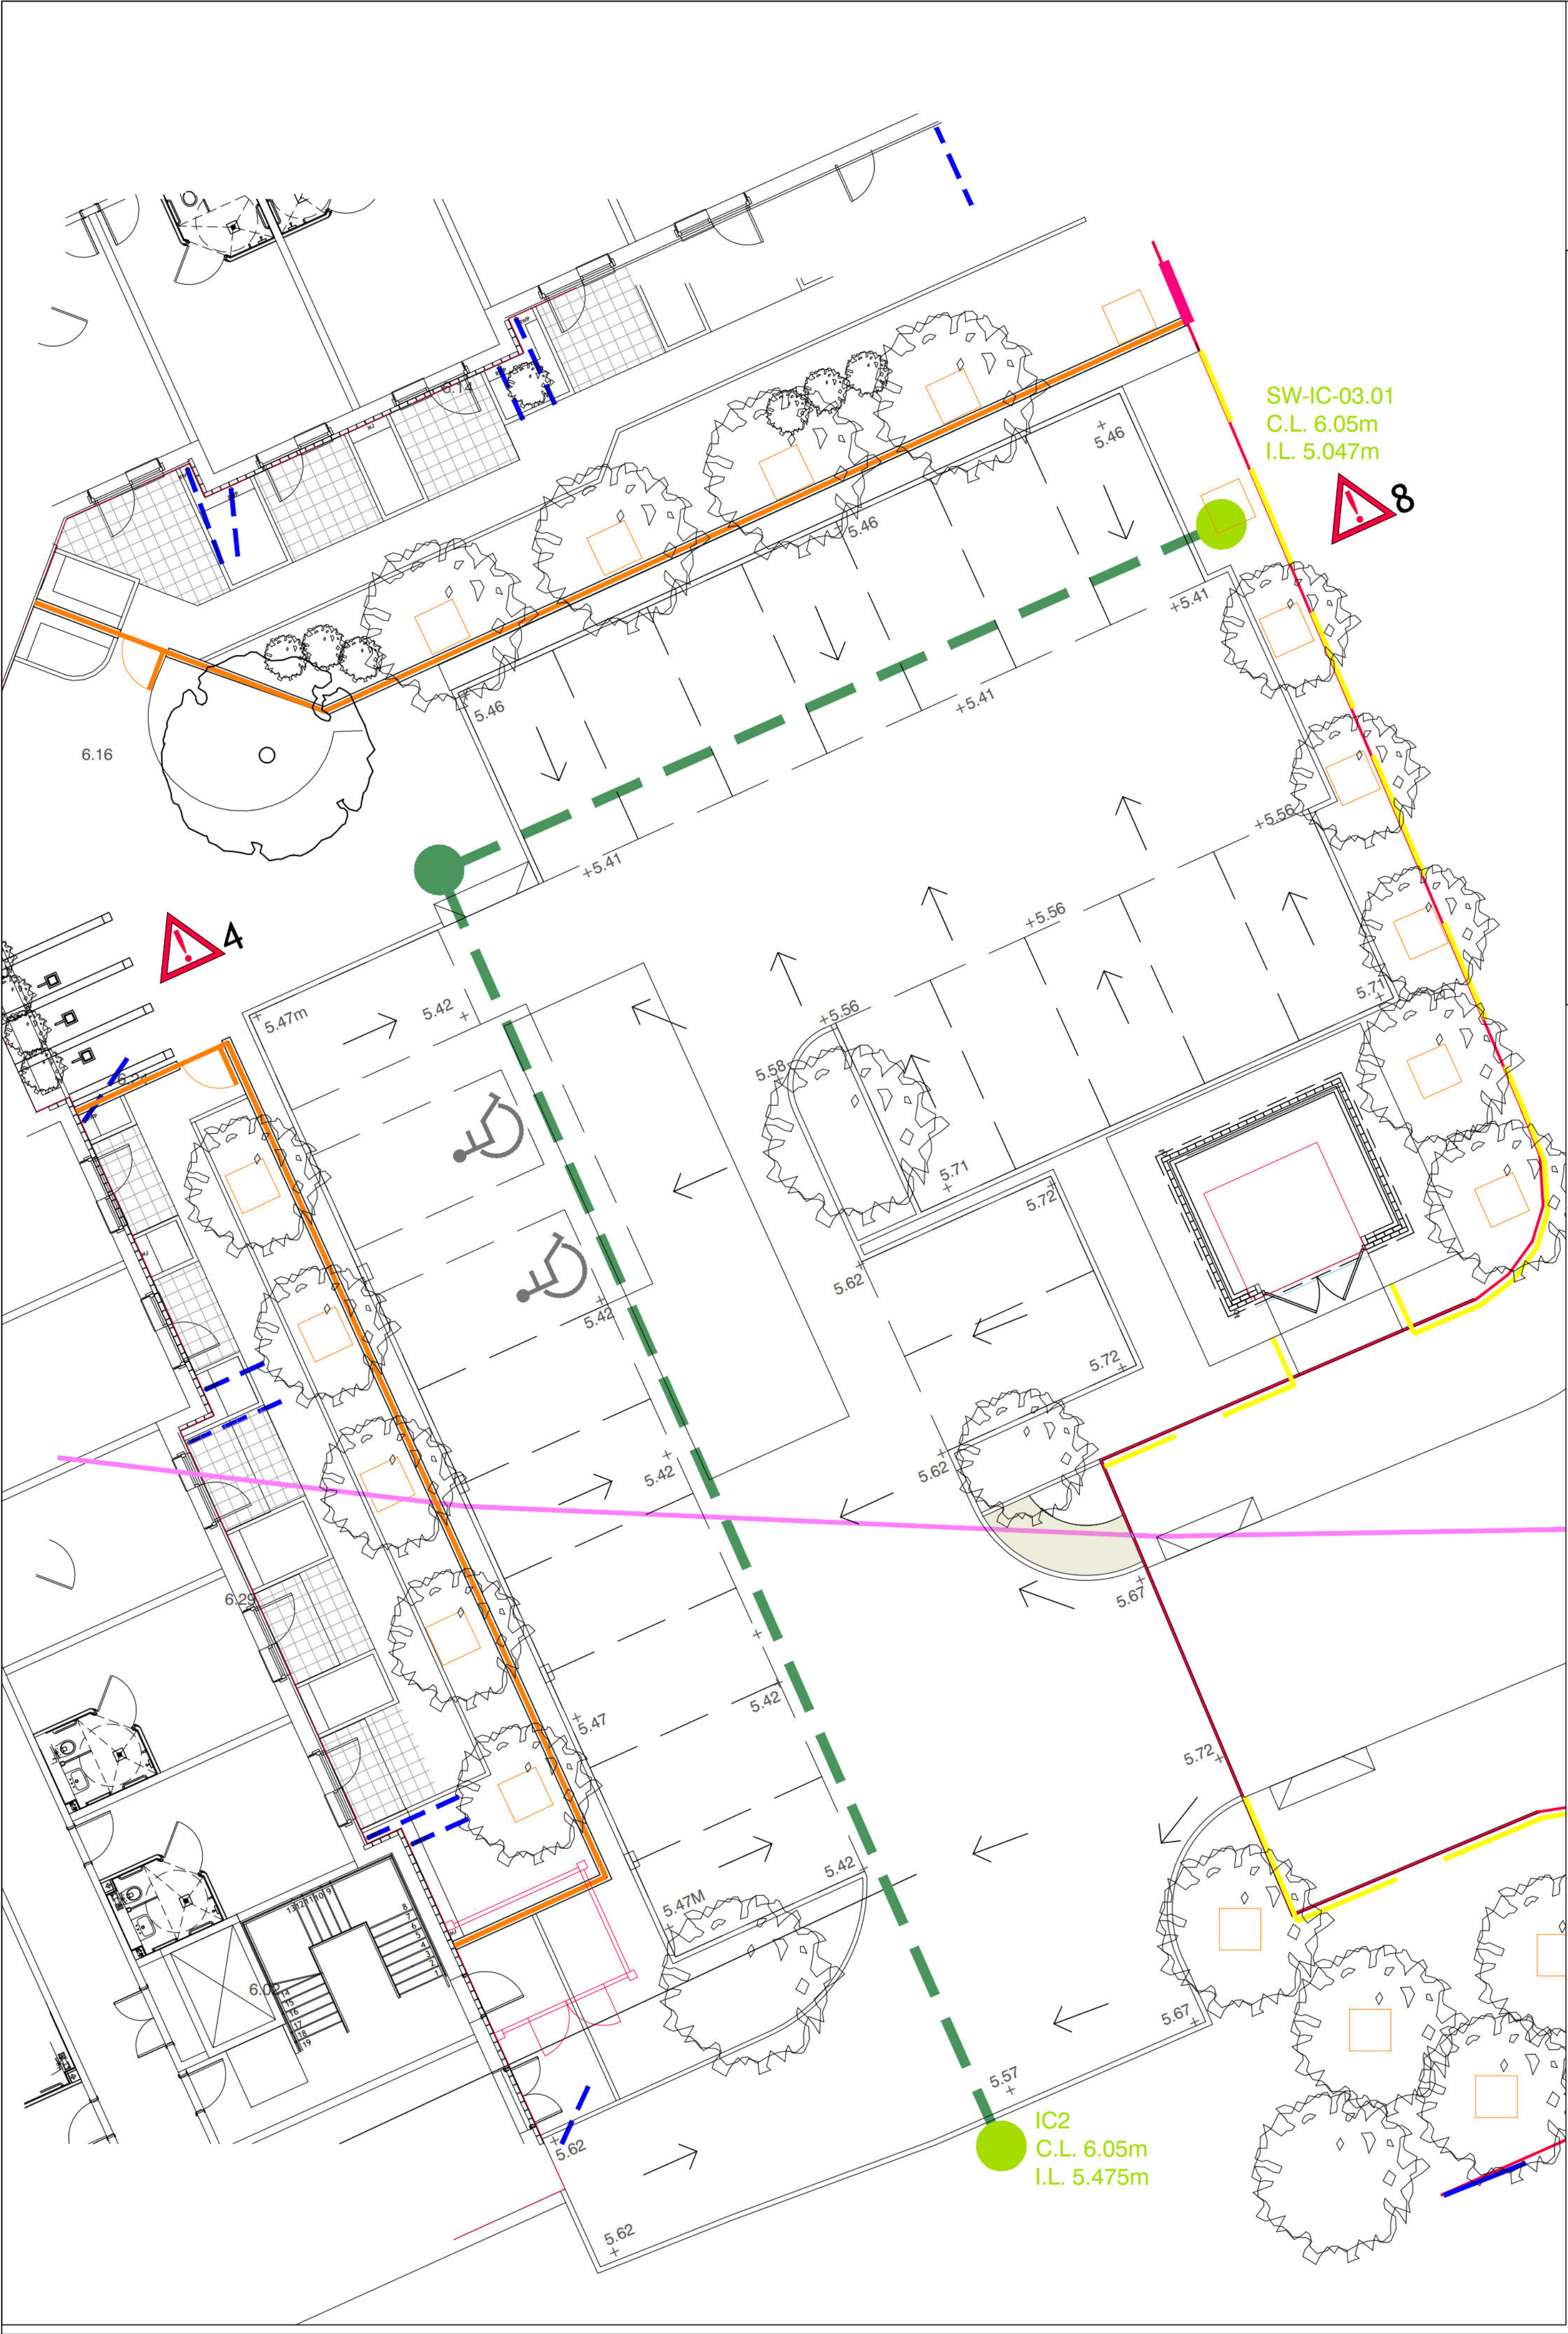

Rev.	Description	Date	Initials	Checked
INFORMATION				
Client	SIMPLY UK			
Location	HOOK LANE PAGHAM, PO21 3PB			
Drawing Title	PROPOSED FORMATION LEVELS FOR CAR PARK			
Date	Drawn by	Scale	Checked	Date
NOV 25	AL	1:1	LC	NOV 25
Project Ref.	9418		Dwg. No.	C017
Rev.	1			

CHARLES
SCOTT
&
PARTNERS
CONSULTING ENGINEERS

300 Bath Street
Glasgow G2 4JR
Tel : 0141-331-2454
www.csandp.co.uk



CHARLES SCOTT & PARTNERS

300 BATH STREET
GLASGOW
G2 4JR

