

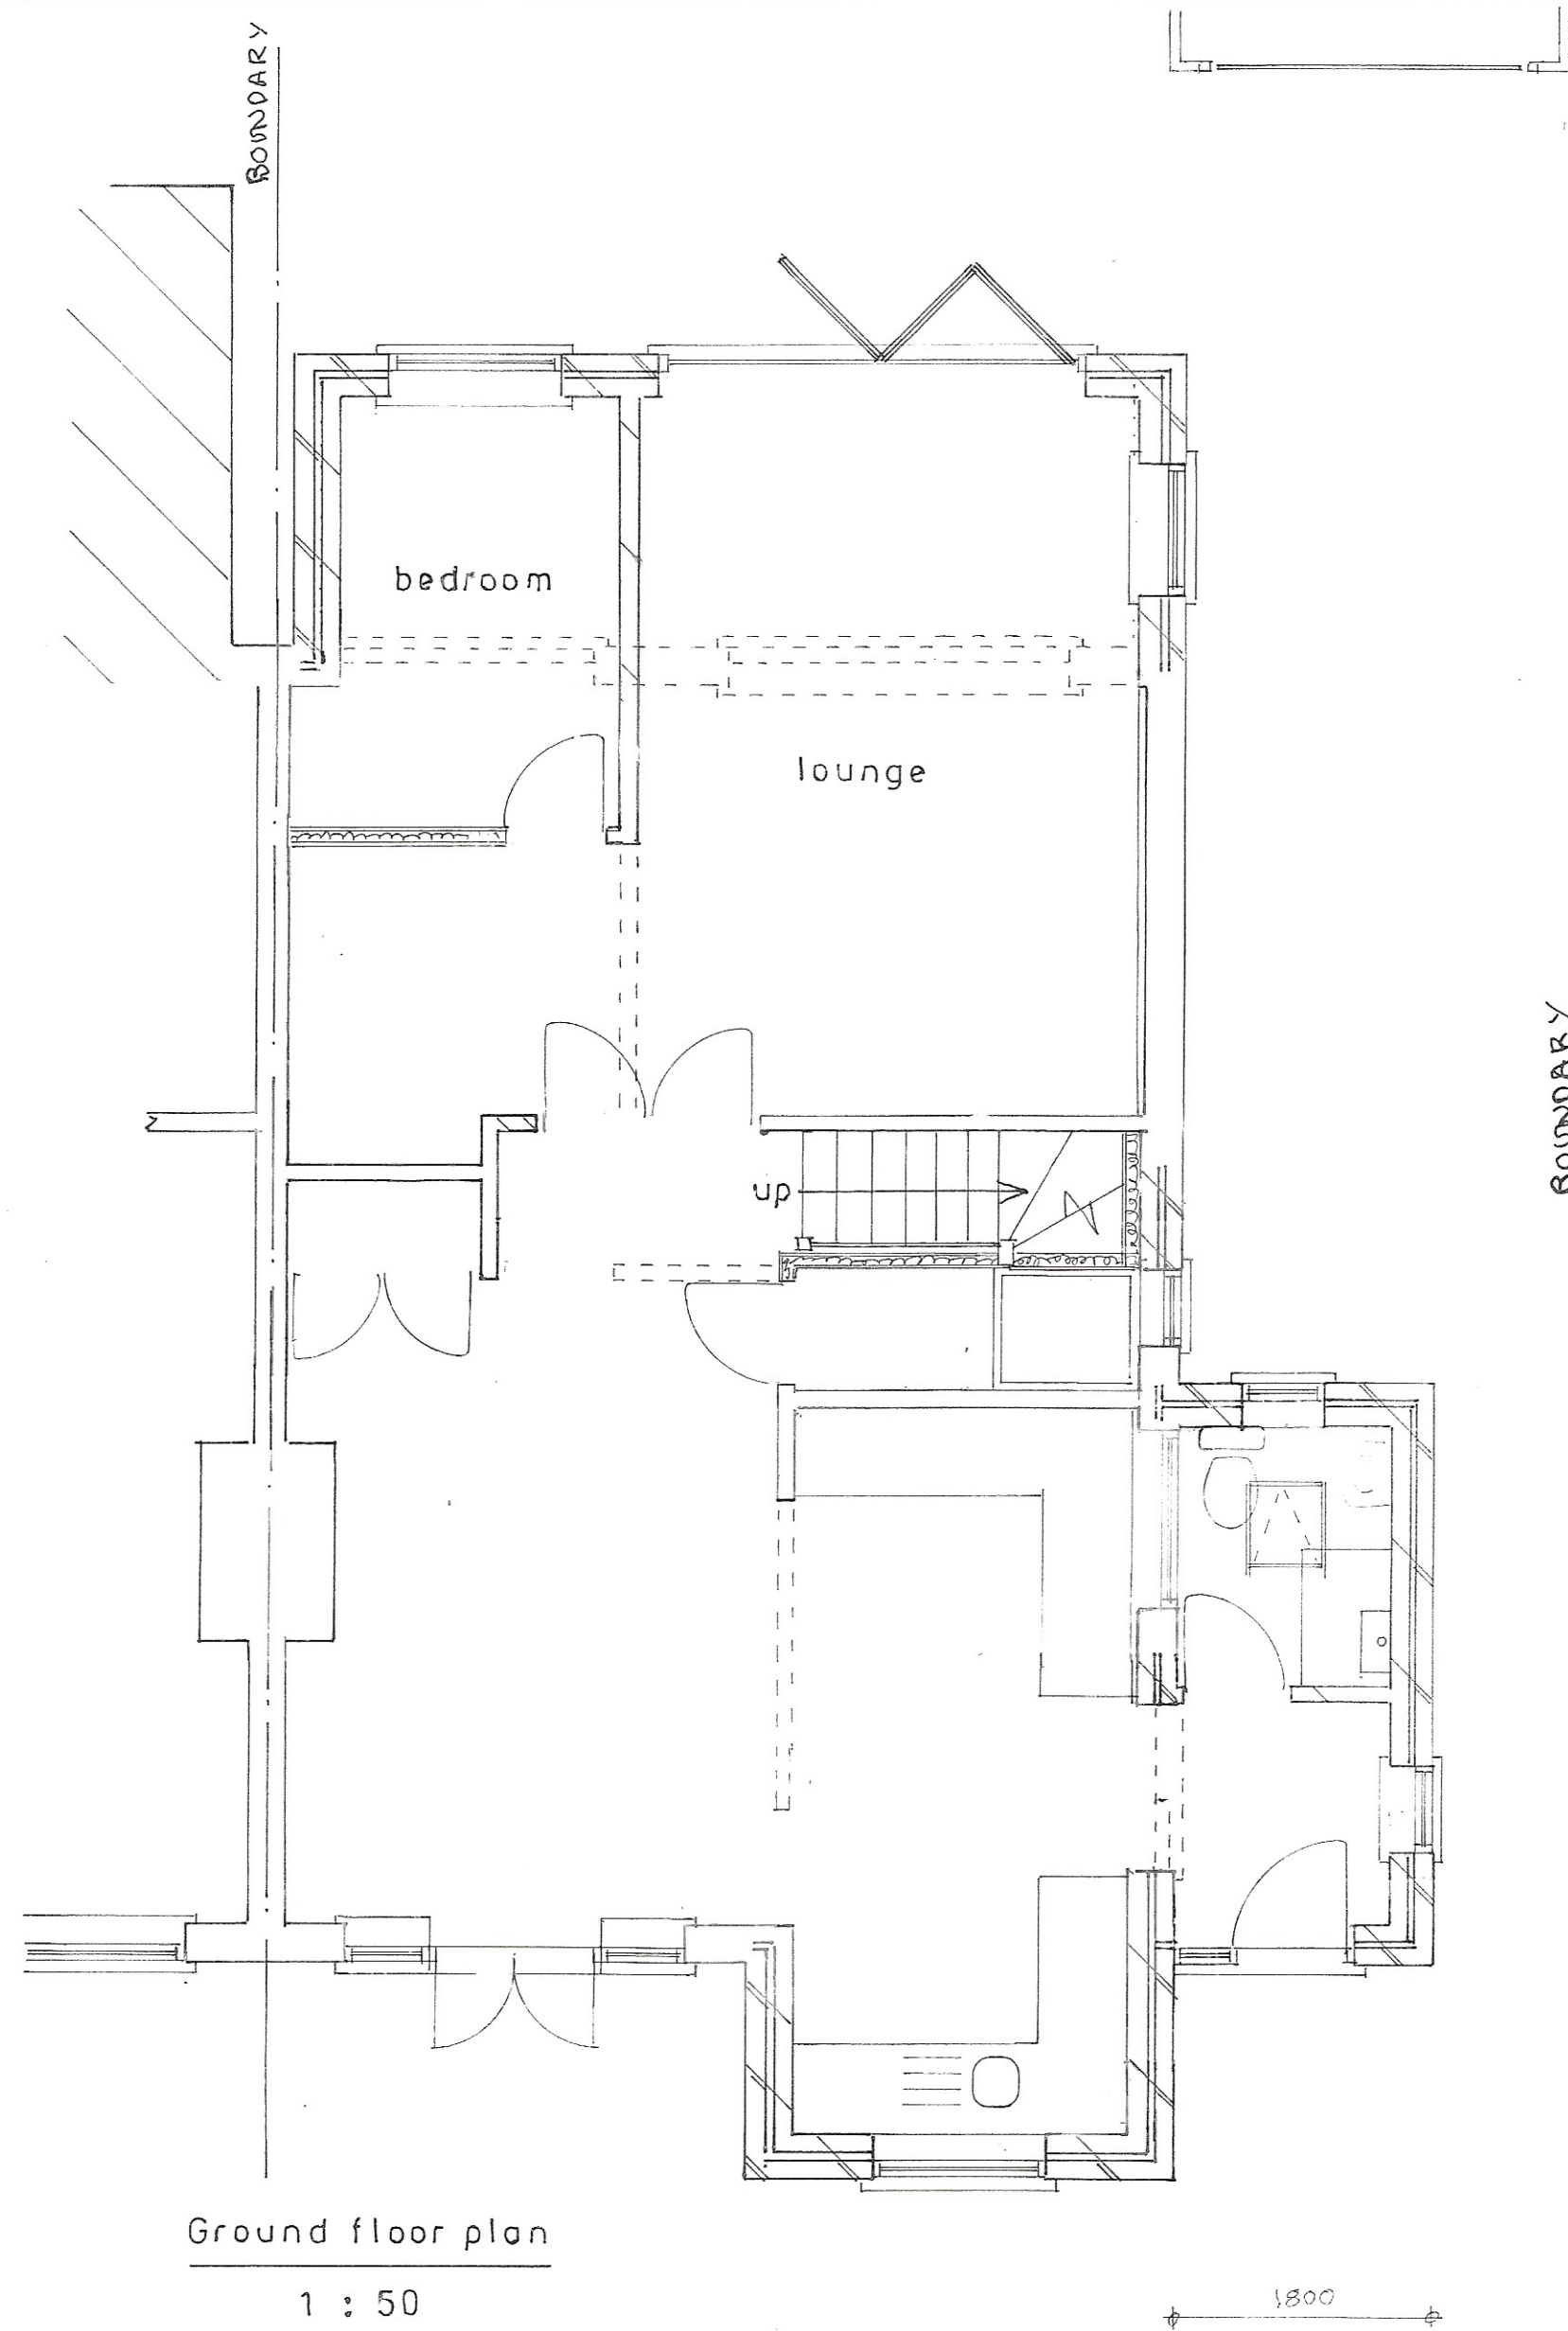


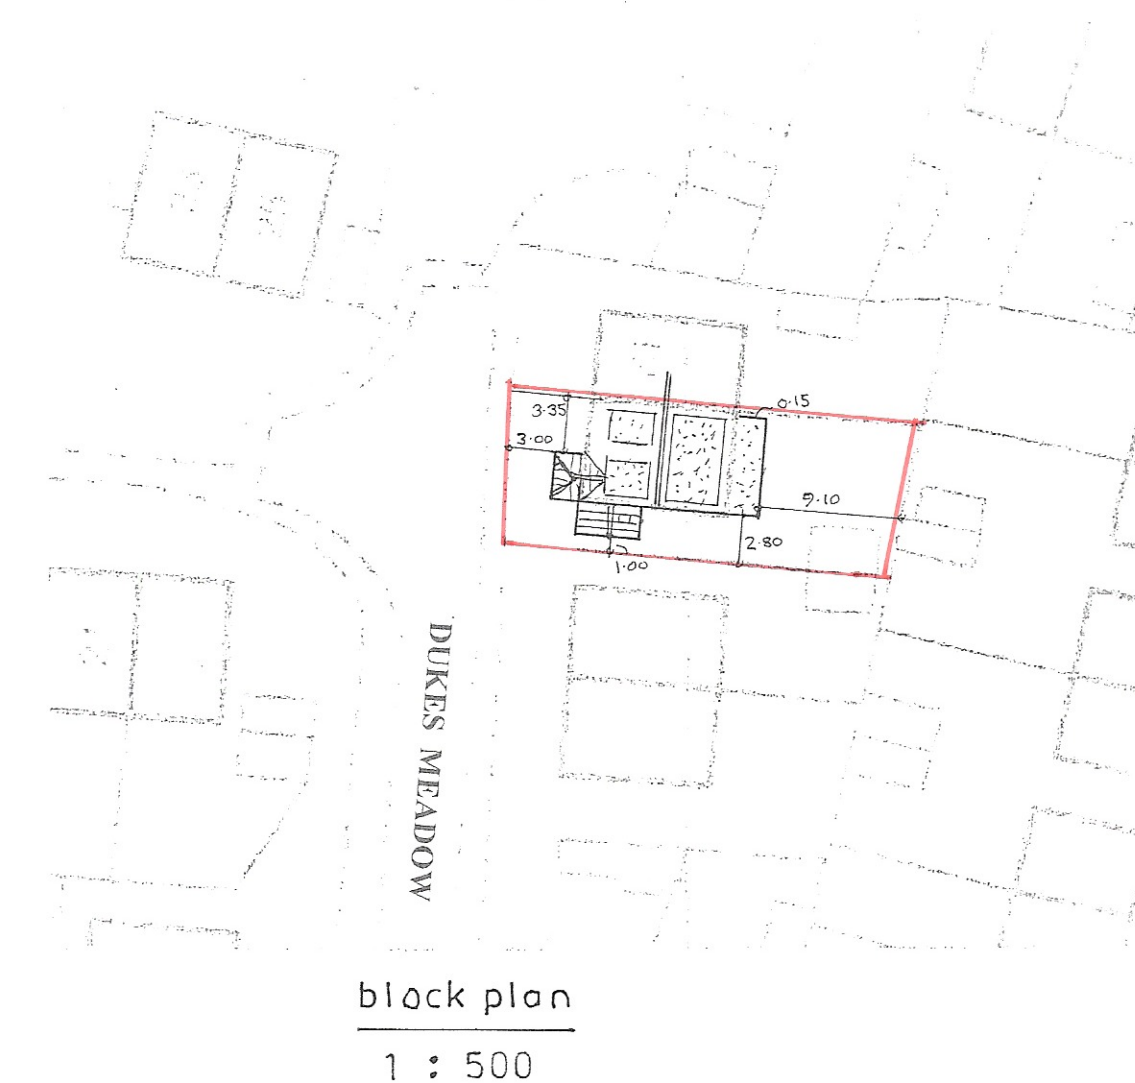

2025

Proposed

PROPOSED SINGLE STOREY EXTENSIONS AND LOFT CONVERSION TO FORM NEW 1ST FLOOR
AT 10, DUKES MEADOW, PAGHAM FOR MISS.H. BURLEY.

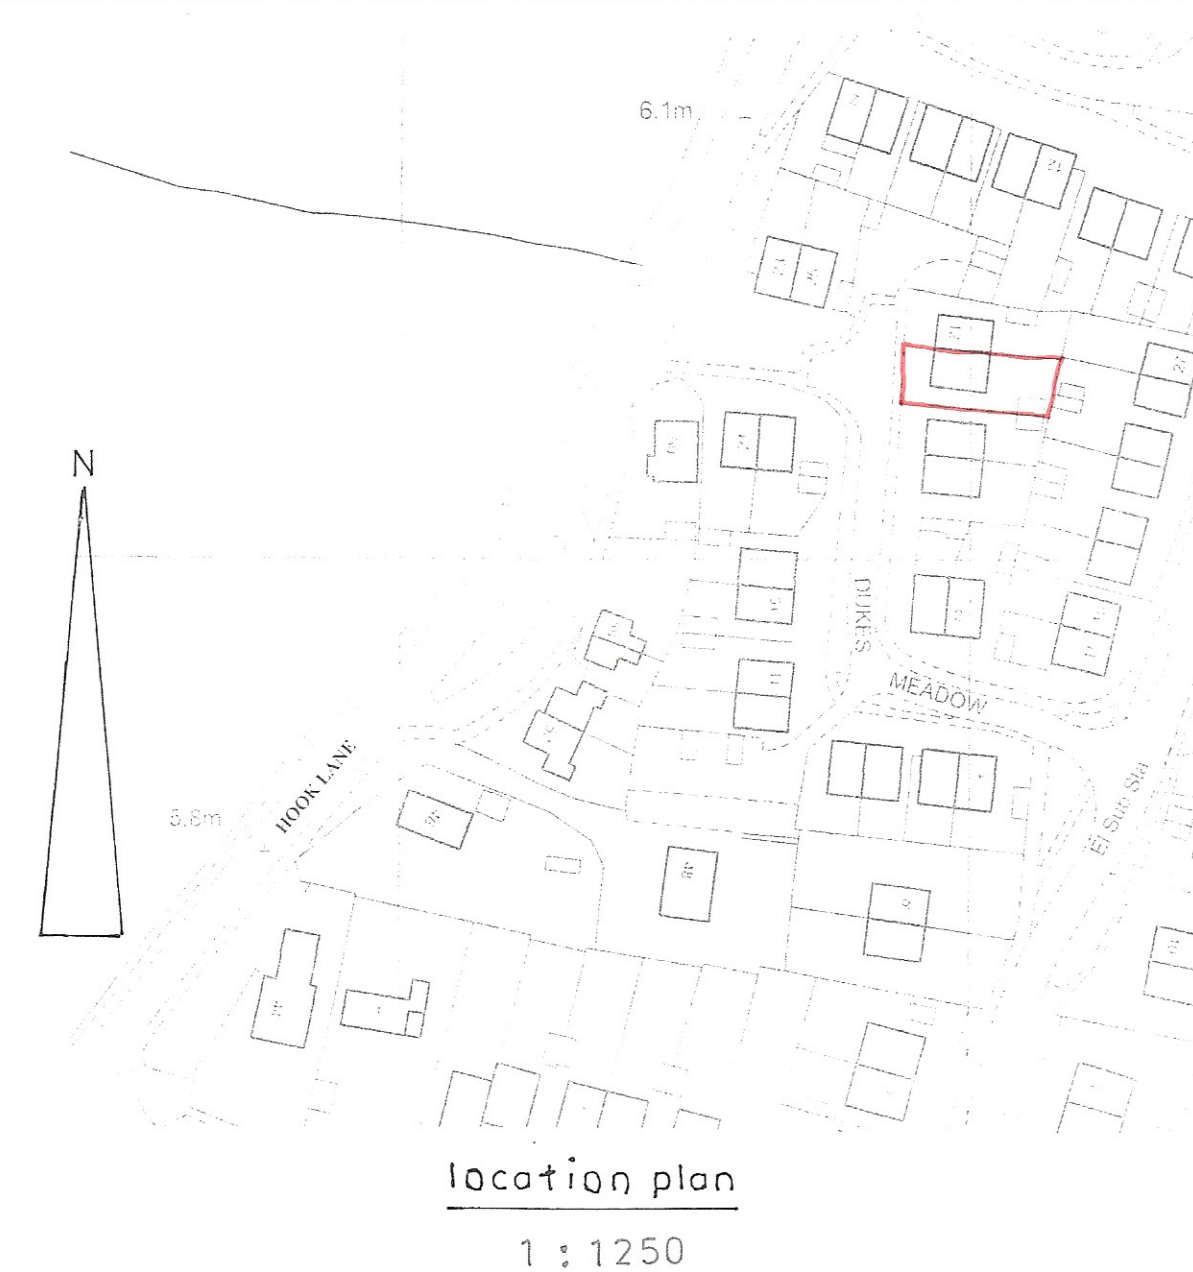

sheet 1 a of 3

Bryan Butcher
Rainbow Cottage
Nyetimber Lane
Bognor Regis PO21 3JX
01243 266871
07973 233442
bryan.butcher@btinternet.com
www.bryanbutcher.com