



MATERIALS:
 BEDROOM
 ROOF
 TILES TO MATCH EXISTING
 WALLS
 GF RENDER
 FF FINISHING TO
 MATCH EXISTING.


CONSERVATORY.
 ROOF
 GLASS OR PLASTIC
 WALLS
 BRICKWORK.

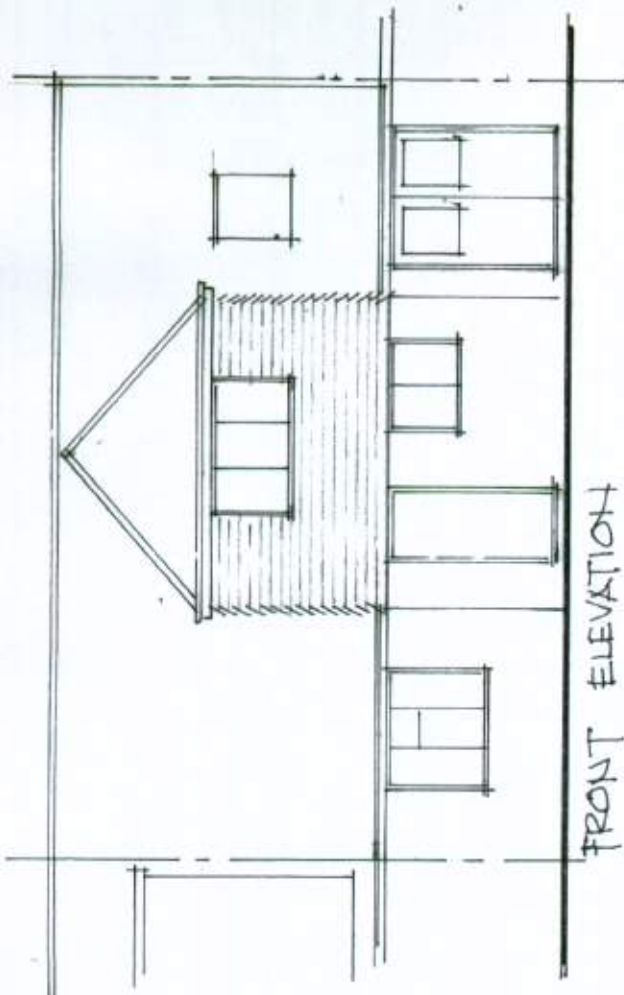



FRONT ELEVATION

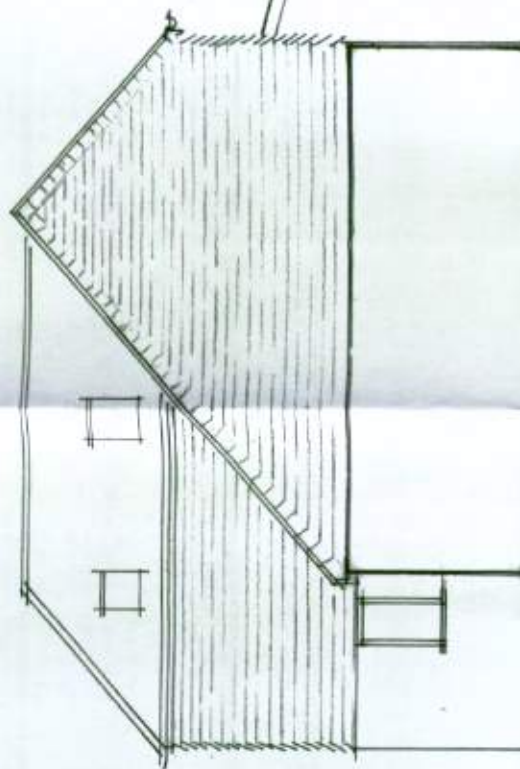


SIDE ELEVATION - SOUTH

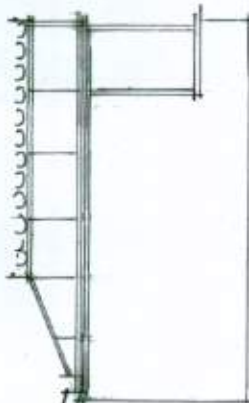


SIDE ELEVATION (NORTH)

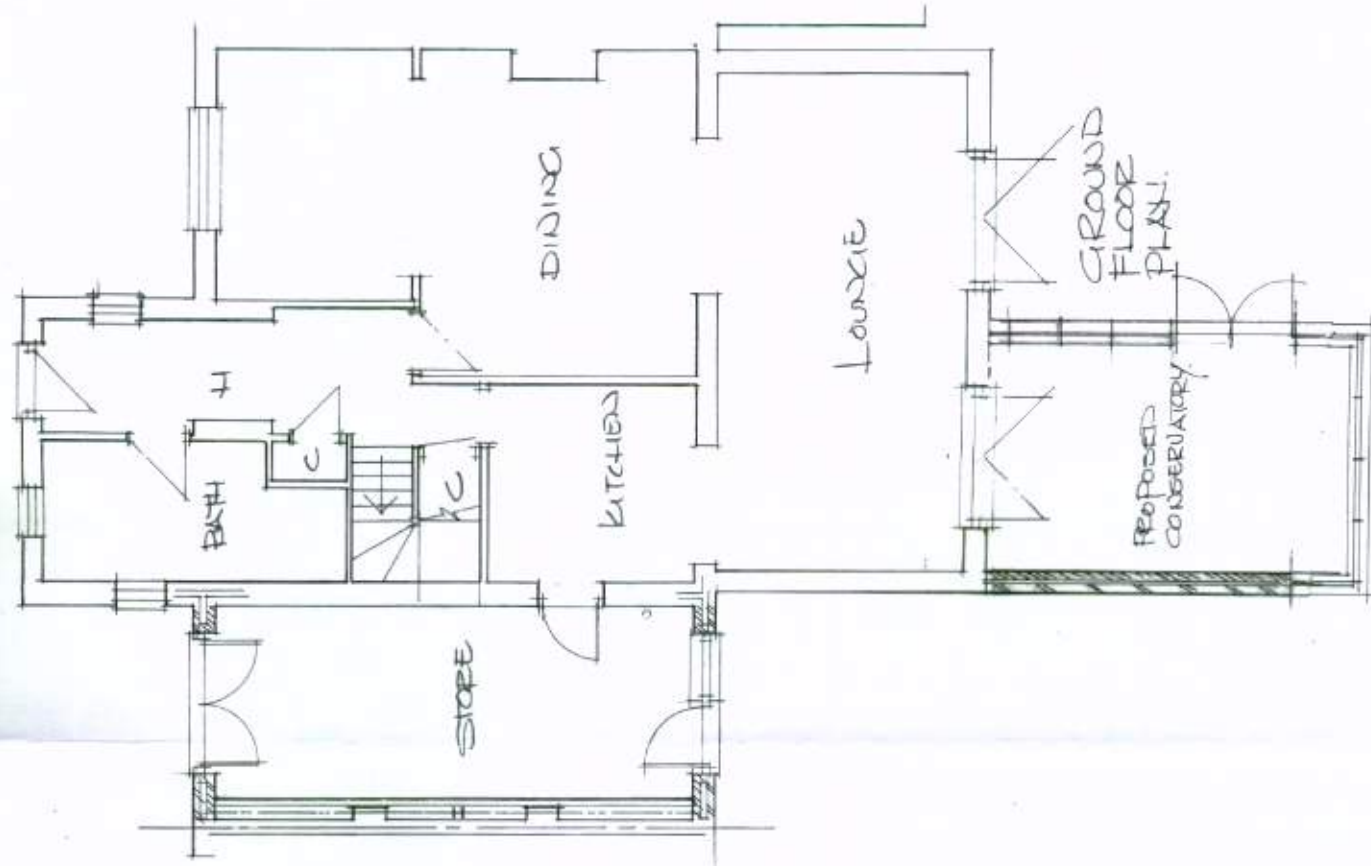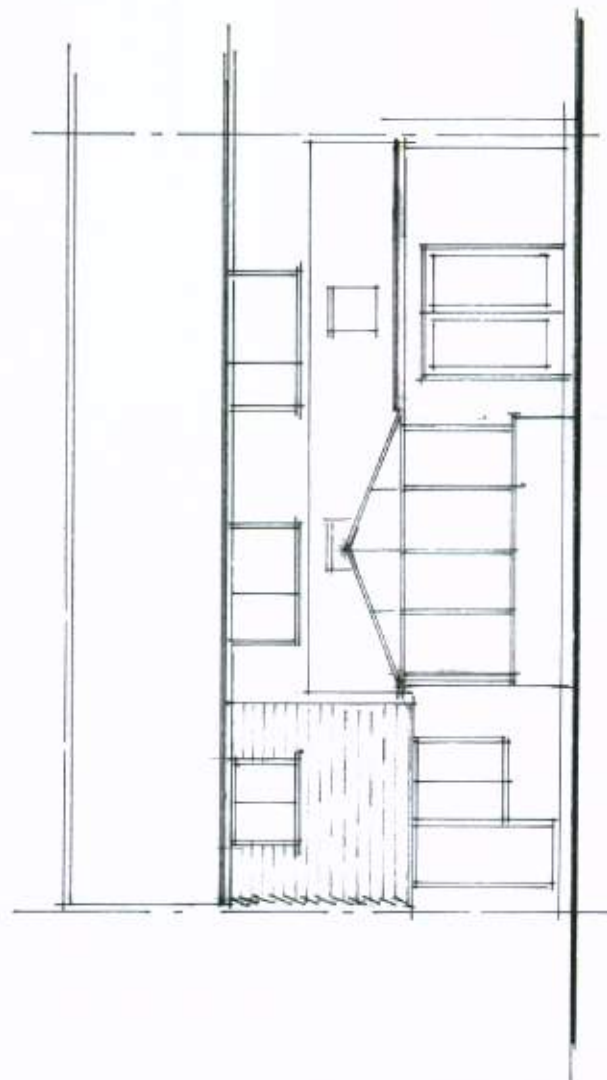

GROUND FLOOR PLAN

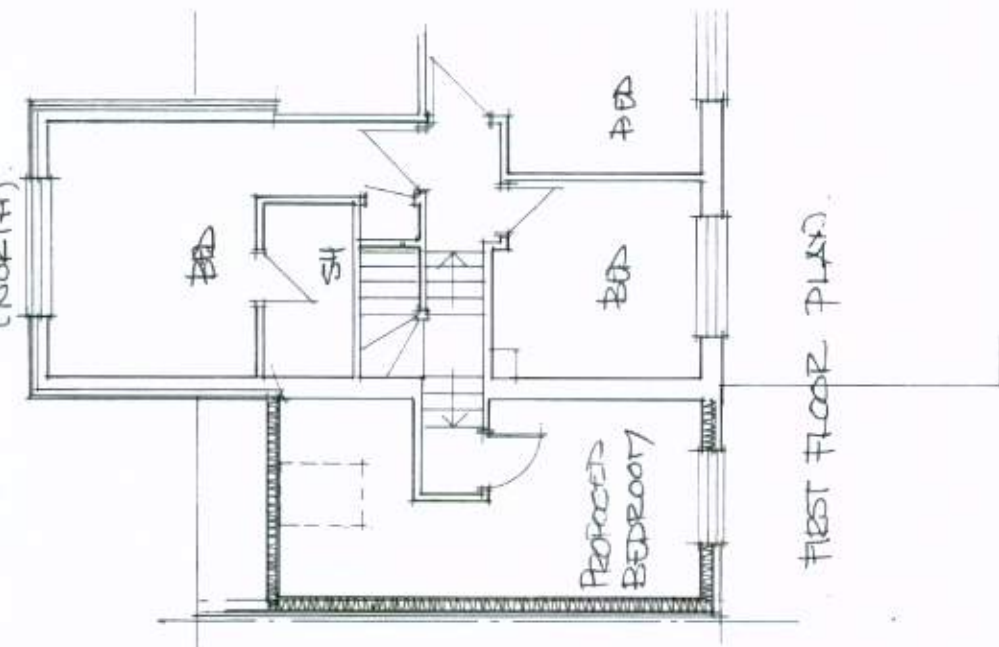

FIRST FLOOR PLAN

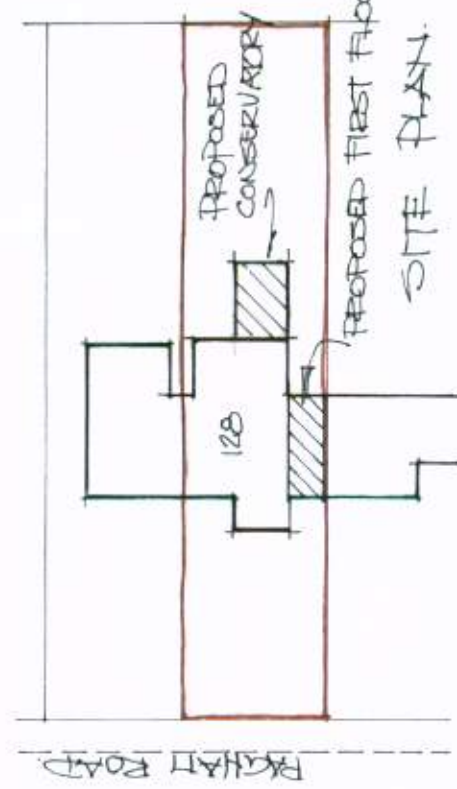

PROPOSED FIRST FLOOR EXTENSION
 SITE PLAN

PROPOSED EXTENSIONS
 128 PAGHAM ROAD
 PAGHAM
 Bognor Regis
 1-100, 1-500, DRG 2.