



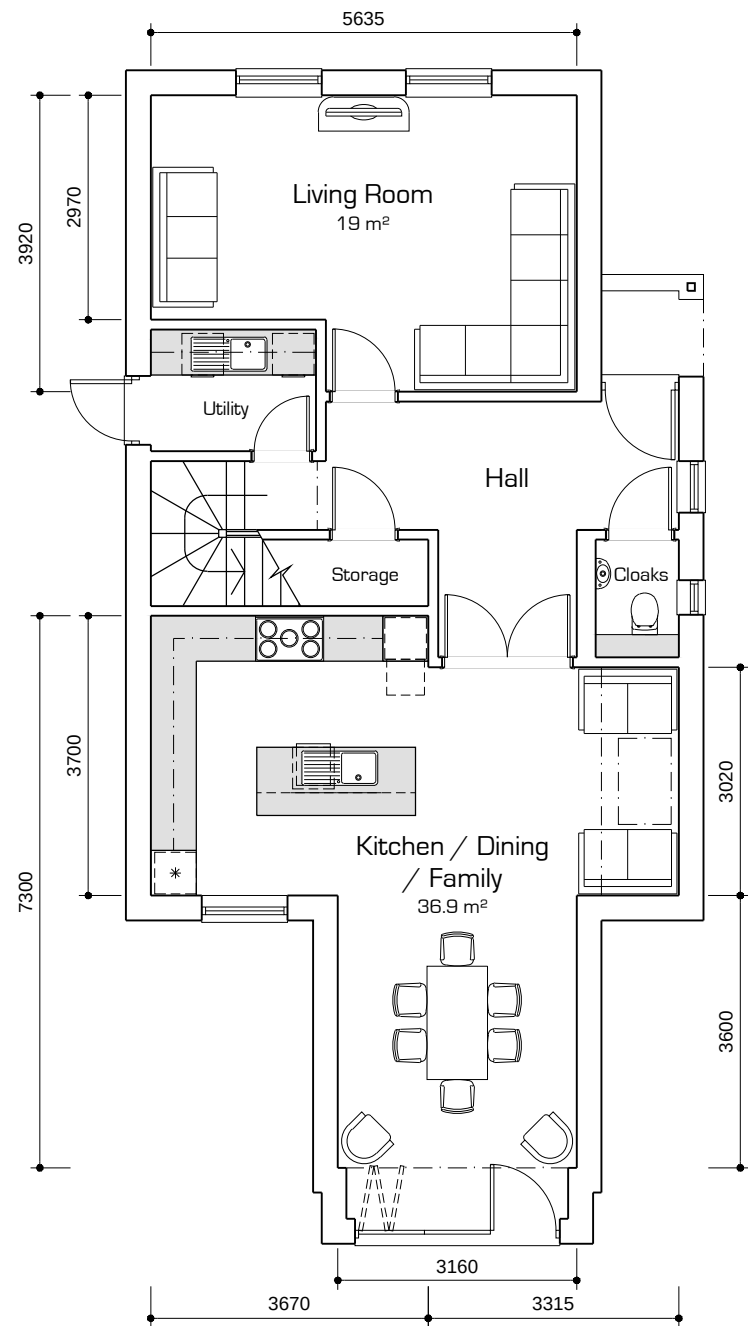


Ground Floor Plan

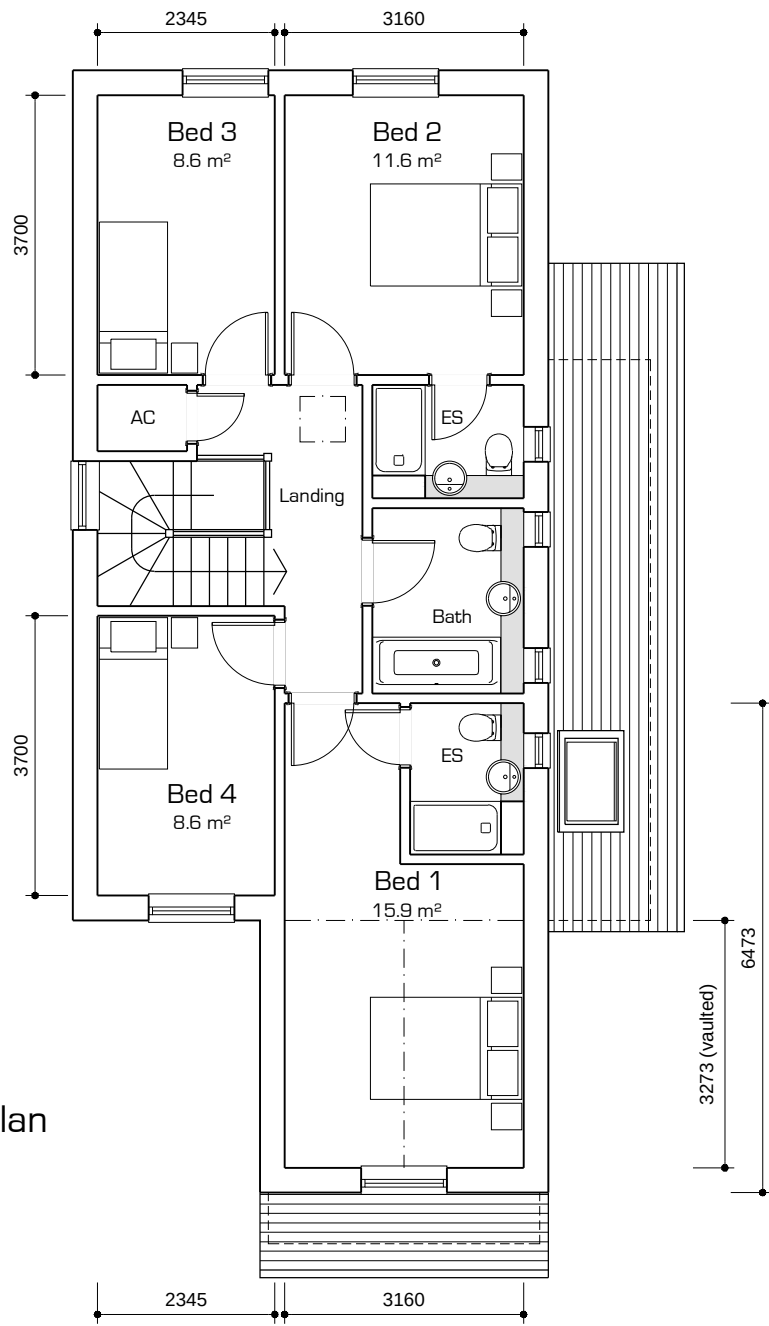


First Floor Plan

Section through Bed 1
showing feature vaulted ceiling & window (dashed)

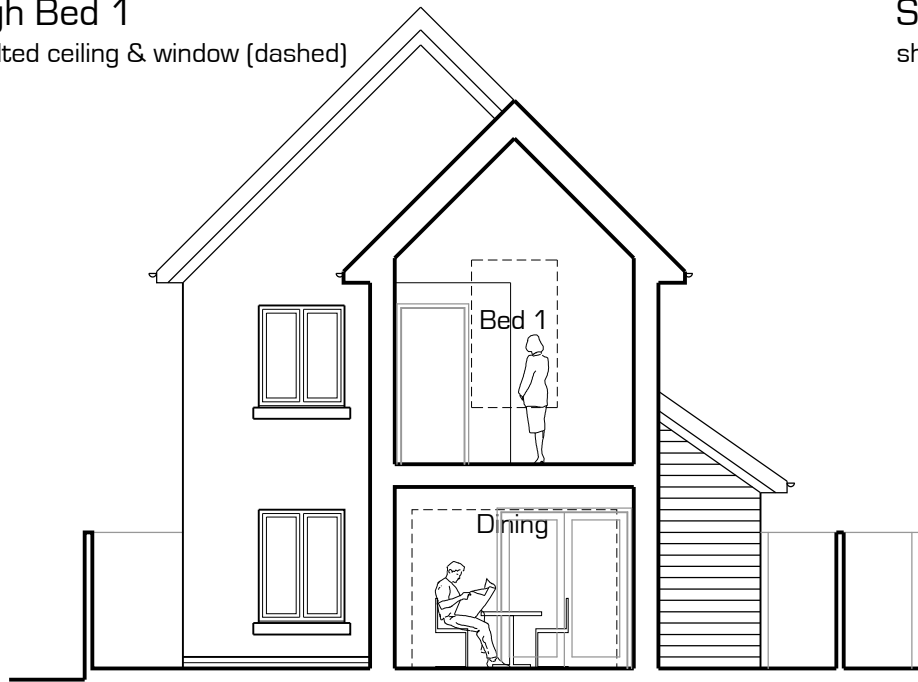


Section Kitchen / Family
showing rooflight to recessed area

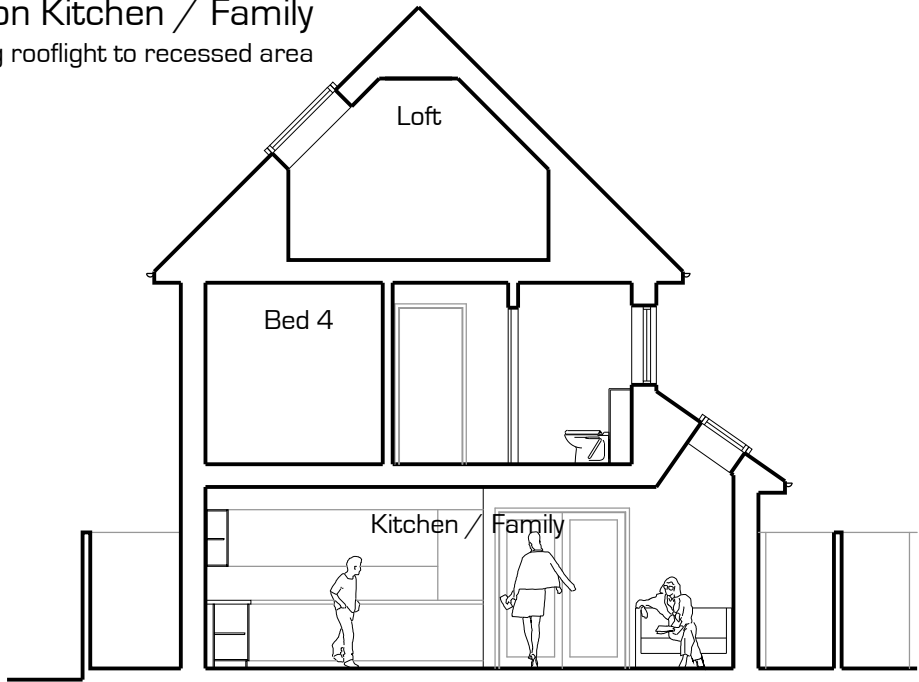

This drawing is the copyright of [Alcove Architecture Ltd](#)
All dimensions must be checked on site prior to construction
Do not scale this drawing except for Planning Application purposes
Contractor to undertake work in full compliance with statutory requirements

Rev	Amendments	Date
A	Reserved Matters Application	21/07/21

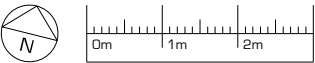

Notes:
Indicative fixtures and furniture layout



25a New Broadway Worthing Sussex BN11 4HP
T: 01903 608448 W: [alcovearchitecture.co.uk](#)

Project
Land adjacent to Seftor School House
Seftor Road
Bignor Regis
PO21 3EE
Drawing Title
Plot 6
Floor Plans and Sections

Status	Planning
Scale	1:100@A3
Project No.	20156
Drawn By	JE
Drawing No.	P131
Date	June 21
Revision	A

Alcove Architecture Ltd - Registered No. 8543375